
Drawing 01- Rev B



Front Elevation

Rear Elevation

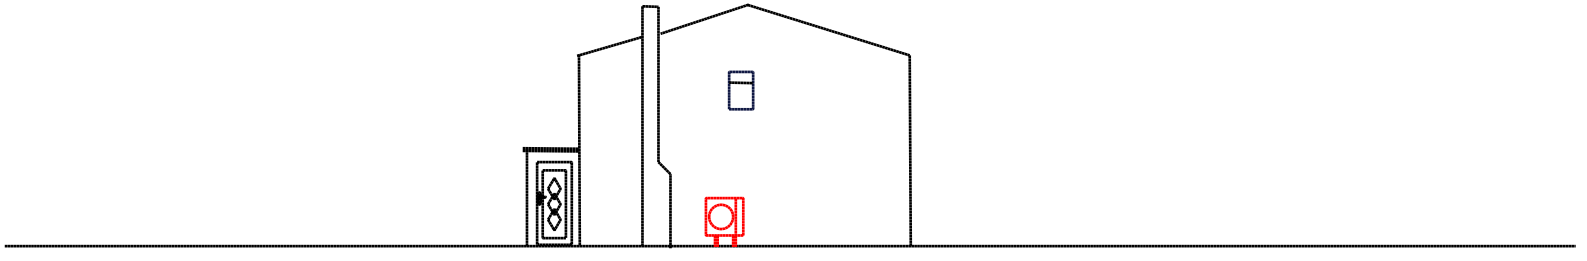

Side Elevation

Project Type

5 Harwoods Close
LL12 0HA

0 1:200 10m

Drawing Title

PROPOSED ELEVATIONS

Drawing is indicitive and for planning purposes only.