
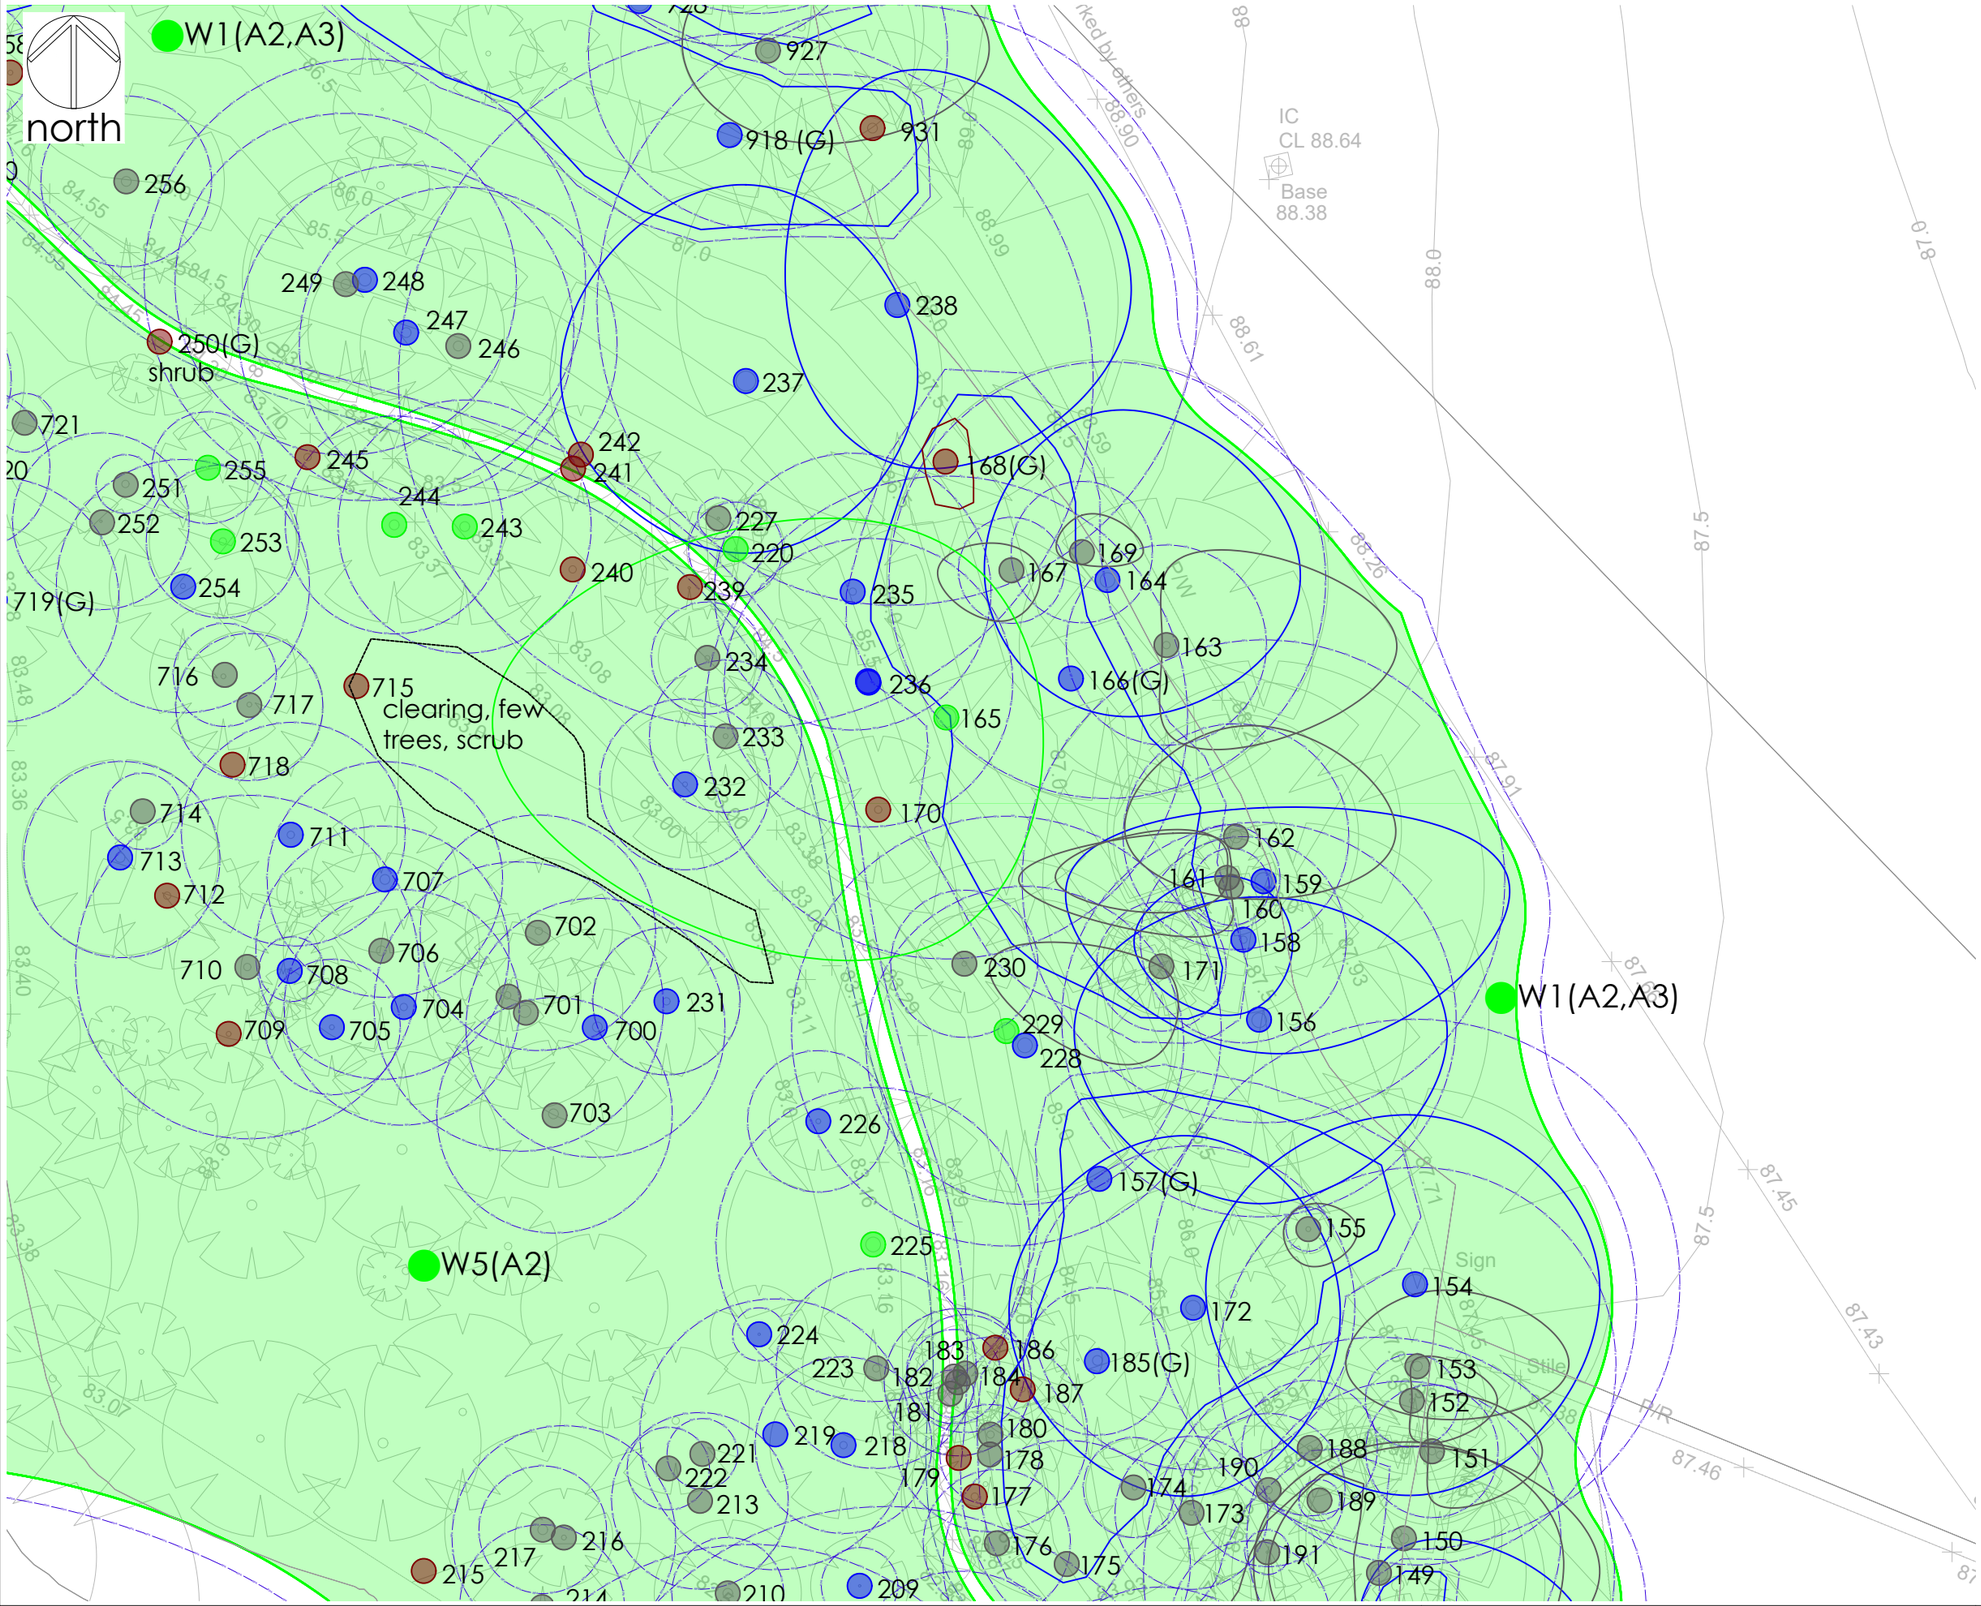


Notes

1. Dimensions are given in metres and millimetres as stated on the drawing.
2. Centre of site is located at approximately grid reference SJ 3178 4823.
3. Drawing must be reproduced in colour.

Sheet Plan

not to scale

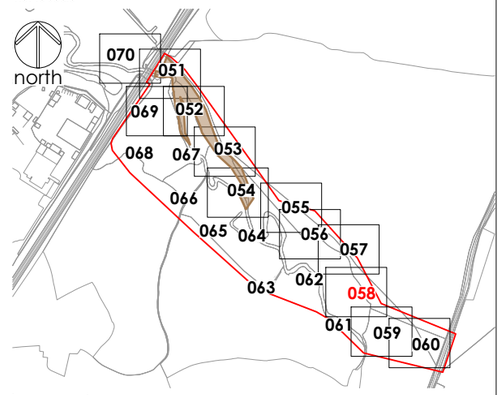

Legend

Trees categorised in accordance with BS5837:2012 Trees in relation to design, demolition and construction : Recommendations
This drawing must be reproduced in colour

- CATEGORY A - high quality tree / woodland
- CATEGORY B - moderate quality tree / woodland
- CATEGORY C - low quality tree / woodland
- CATEGORY U - unsuitable for retention
- HEDGE - CANOPY EXTENTS
- ROOT PROTECTION AREA (RPA)
- 800 REFERENCE - tree, group, woodland (G) - Group
- ANCIENT/SEMI-NATURAL WOODLAND
- V POTENTIAL VETERAN TREE
- CLEARING
- TREE AS PLOTTED ON TOPO SURVEY
- SURVEY EXTENTS
- W1(A2,A3) WOODLAND AREA CATEGORY

Drawing references

238/T/040 Tree Constraints Plan Overview Sheet
238/T/050 Tree Constraints Plan Woodland sheet 1 of 21
238/T/051 Tree Constraints Plan sheet 2 of 21
238/T/052 Tree Constraints Plan sheet 3 of 21
238/T/053 Tree Constraints Plan sheet 4 of 21
238/T/054 Tree Constraints Plan sheet 5 of 21
238/T/055 Tree Constraints Plan sheet 6 of 21
238/T/056 Tree Constraints Plan sheet 7 of 21
238/T/057 Tree Constraints Plan sheet 8 of 21
238/T/059 Tree Constraints Plan sheet 10 of 21
238/T/060 Tree Constraints Plan sheet 11 of 21
238/T/061 Tree Constraints Plan sheet 12 of 21
238/T/062 Tree Constraints Plan sheet 13 of 21
238/T/063 Tree Constraints Plan sheet 14 of 21
238/T/064 Tree Constraints Plan sheet 15 of 21
238/T/065 Tree Constraints Plan sheet 16 of 21
238/T/066 Tree Constraints Plan sheet 17 of 21
238/T/067 Tree Constraints Plan sheet 18 of 21
238/T/068 Tree Constraints Plan sheet 19 of 21
238/T/069 Tree Constraints Plan sheet 20 of 21
238/T/070 Tree Constraints Plan sheet 21 of 21

© Crown copyright and database rights [2017]
OS 0100042840

0 1 2 3 4 5 6 7 8 9 10 METRES

Tree Constraints Plan

SCALE 1:125 (A1)
SCALE 1:250 (A3)

Project	GLANYRAFON BROOK WOODLAND, RHOSTYLLEN	Dwg No	238/T/058		
Title	TREE CONSTRAINTS PLAN - SHEET 9 OF 21	Scale	1:125 @ A1 / 1:250 @ A3	Date 27/10/2022	Drawn MD

Revision	Date	Reason	Drawn	Checked	Reviewed
P01	27/10/2022	ISSUED FOR INFORMATION	MD	KB	MD

mdlandscape
6 Kinderton Close | High Legh | Knutsford
Cheshire | WA16 6LZ | 07710 498231

©The Copyright of this drawing belongs to mdlandscape. This drawing is issued by mdlandscape subject to the condition that it is not copied either in whole or in part, or disclosed to third parties unless prior written authorisation is given by mdlandscape. Do not scale from this drawing - refer to noted dimensions on drawing; all dimensions to be confirmed on site prior to execution of the works.All dimensions are shown in metres and millimetres unless otherwise stated. Where Ordnance Survey data is used the relevant licence is stated on the drawing.