

# Existing Elevations 1:50 West & East

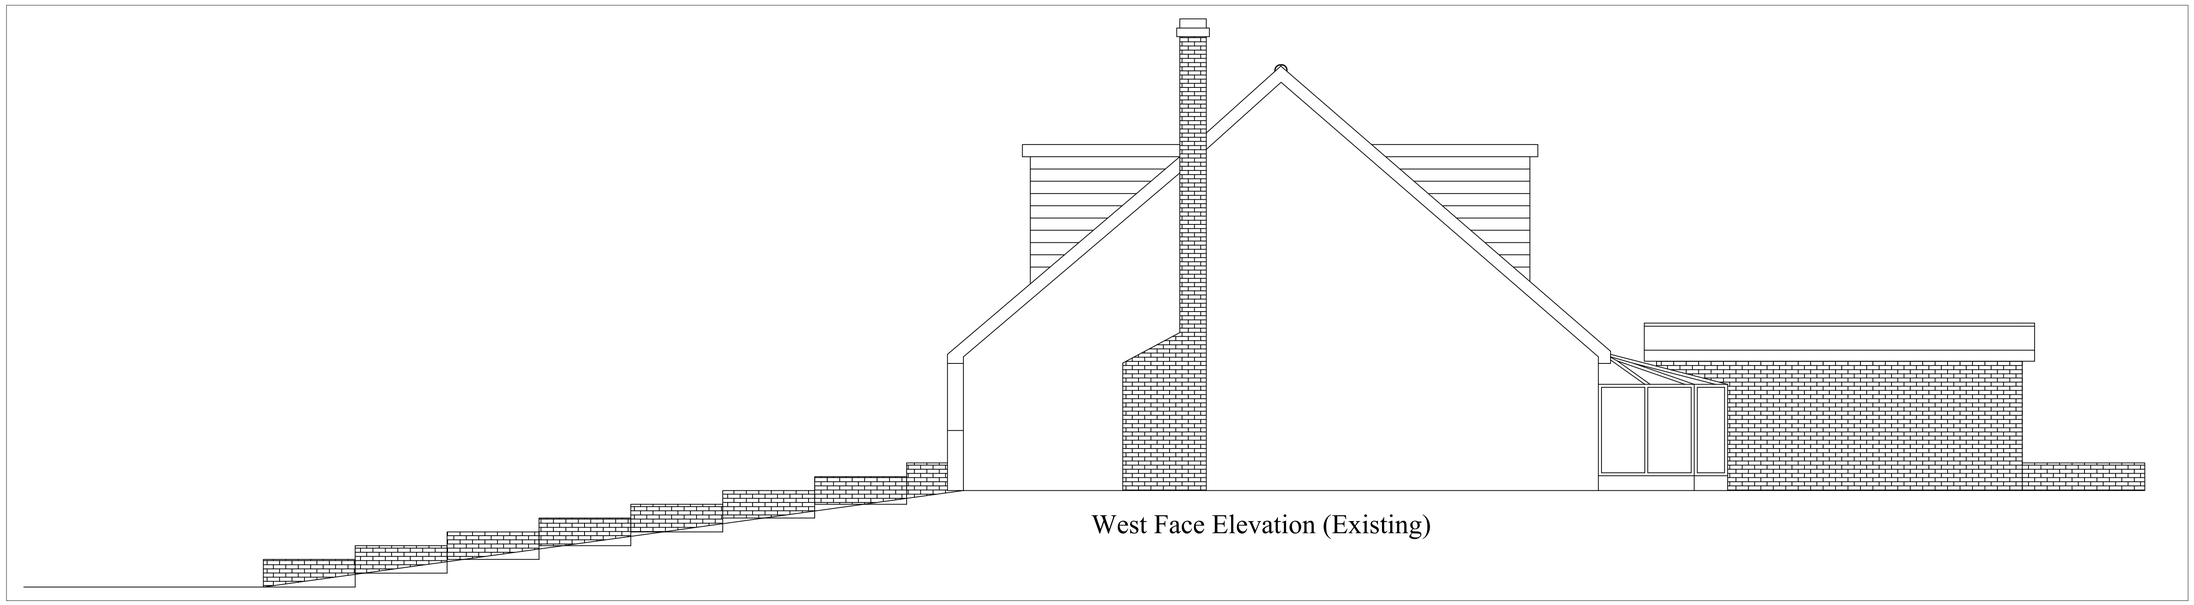

West Face Elevation (Existing)

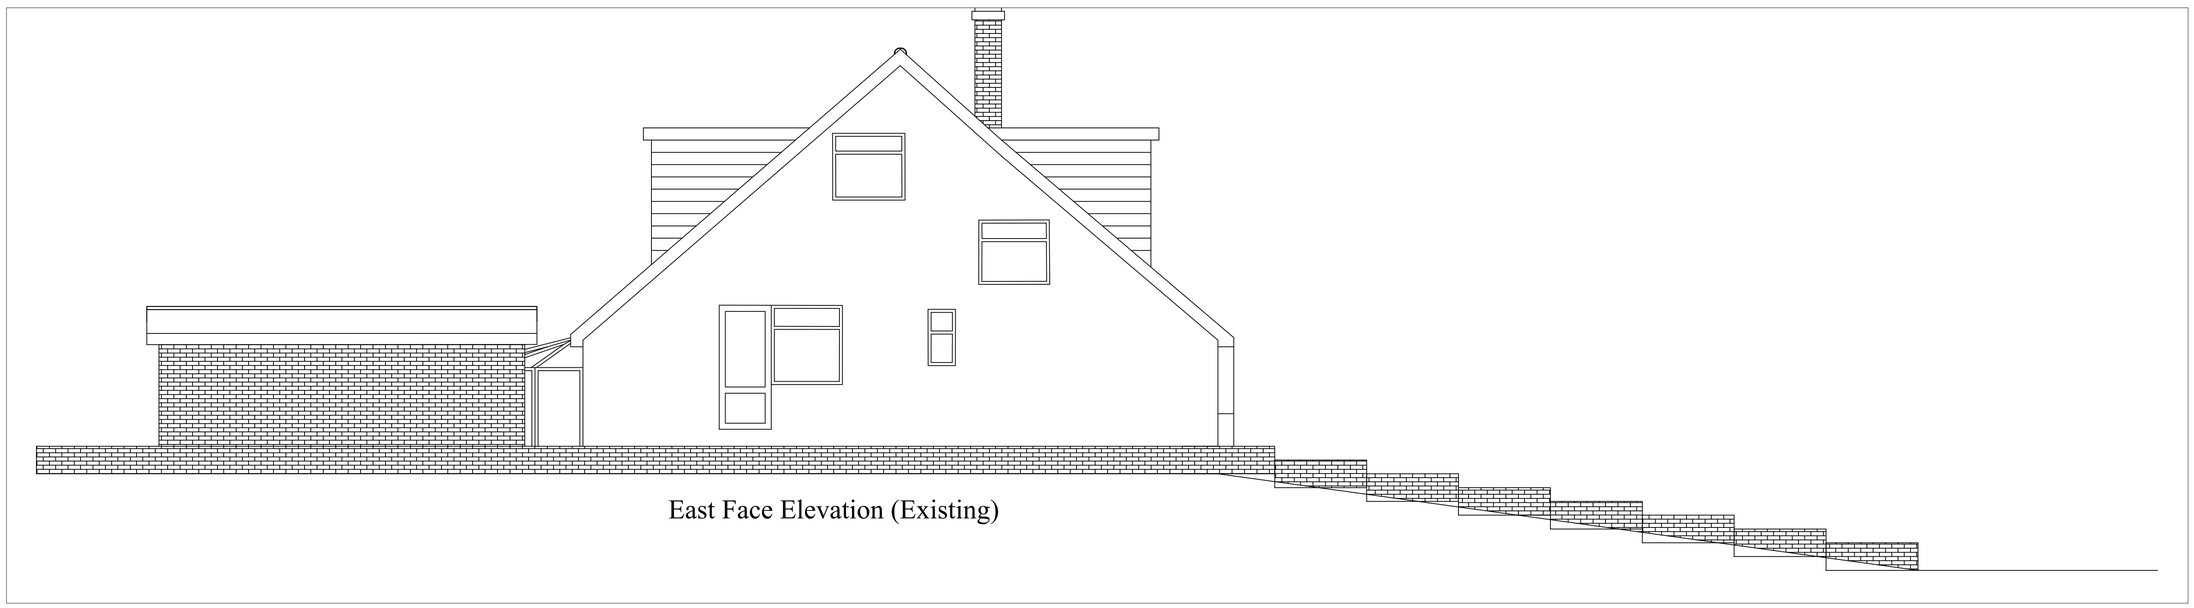

East Face Elevation (Existing)