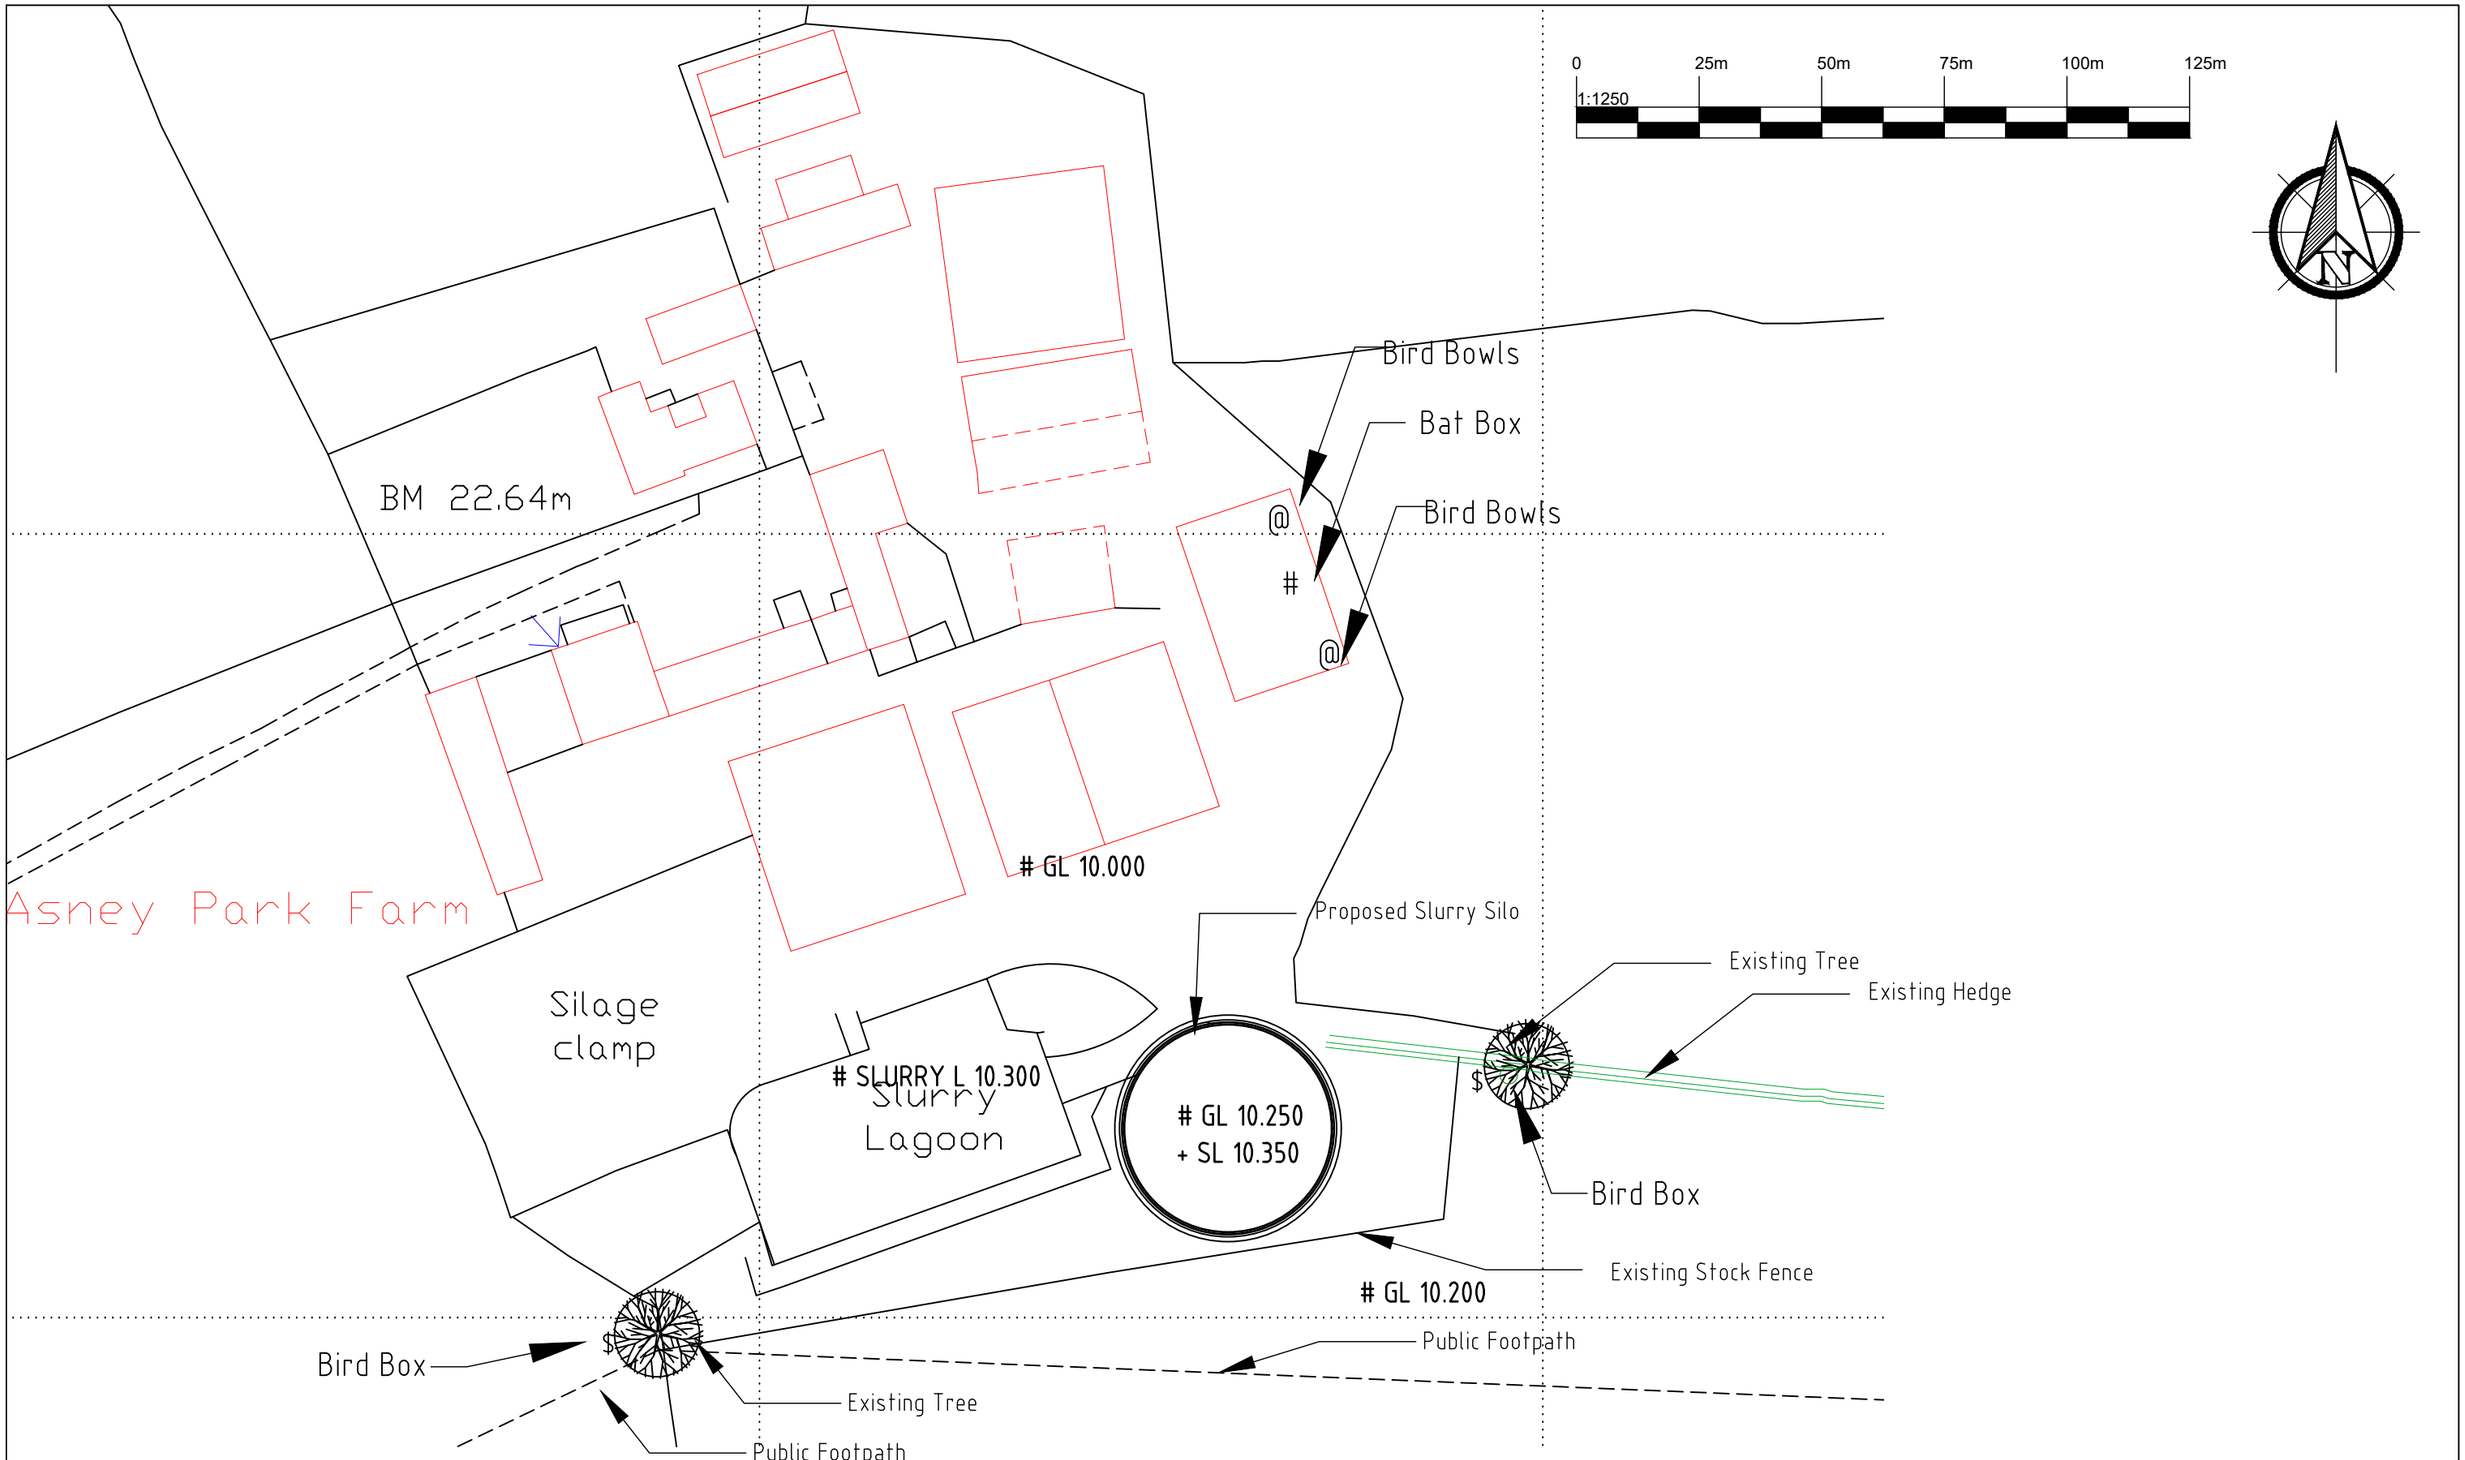


PROJECT

Proposed Agricultural SLURRY TOWER and associated works @
Asney Park Farm, Erbistock, Wrexham, LL13 0DS
for Mr M Done

BRIAN LEWIS
ARCHITECTURAL SERVICES
10 PARC Y LLAN, LLANFAIR DC
RUTHIN DENBIGHSHIRE LL152YL
TEL. 01824 704725
MOB. 07753568325
EMAIL. brian.lewis-architecture@hotmail.co.uk

Chartered Institute of Architectural Technologists

DWG. TITLE:
BLOCK PLAN AS PROPOSED

DWG No:	REV:	SCALE:	DATE:
24 - 002	-	1 / 1250 @ A3	11/24