
CHANGE OF USE OF HOBBY WORKSHOP FOR AESTHETIC CLINICAL USE, (C1-FROM C3)
1, PARK VIEW, ROSSETT, WREXHAM, LL12 0DH
DWG. NO: 24/MGB/2, REVS:

"AS EXISTING"

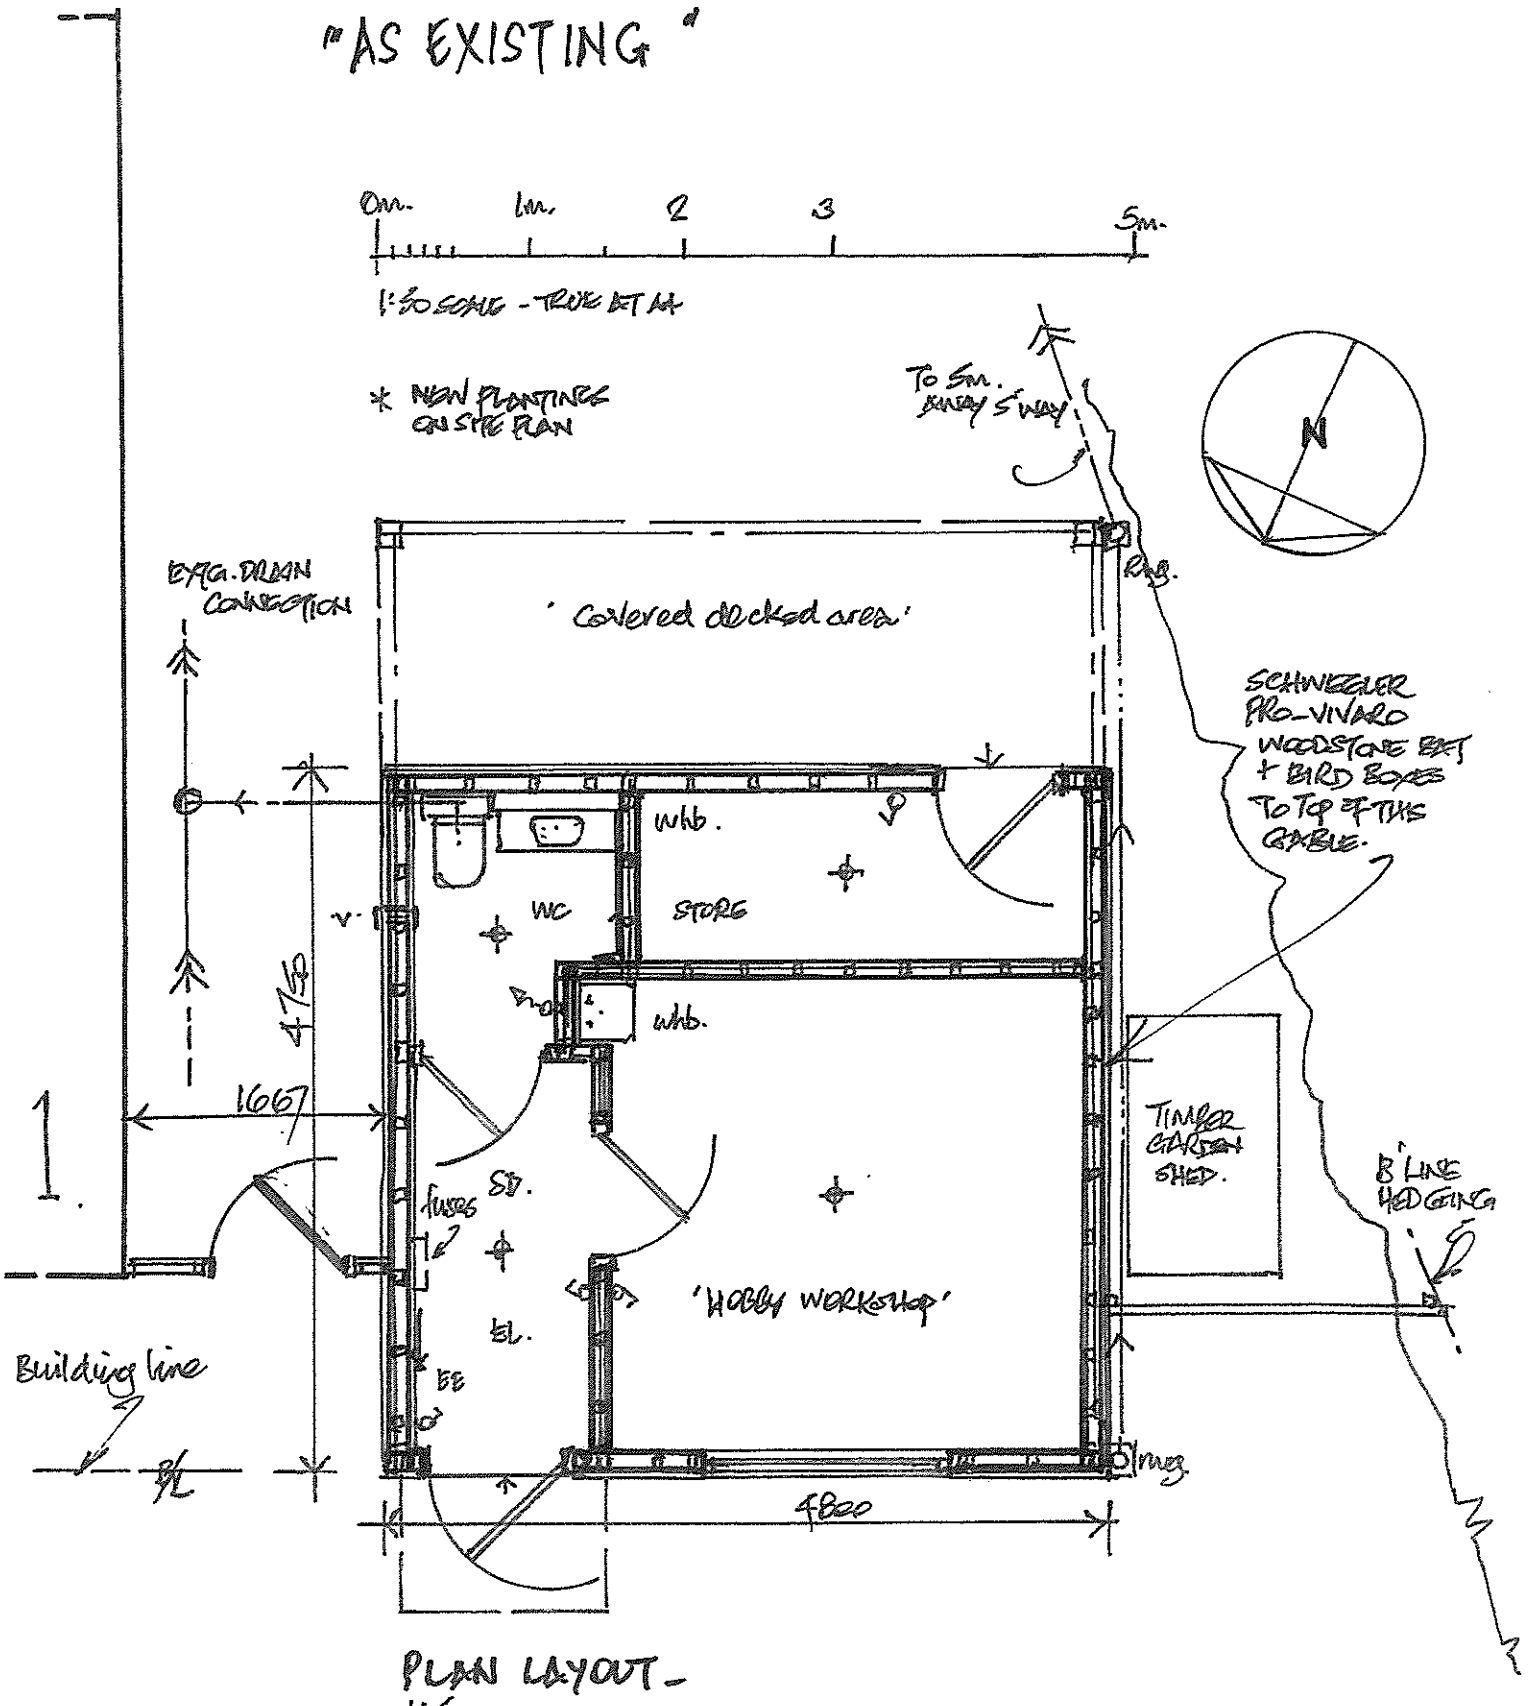

PLAN LAYOUT -
1:50