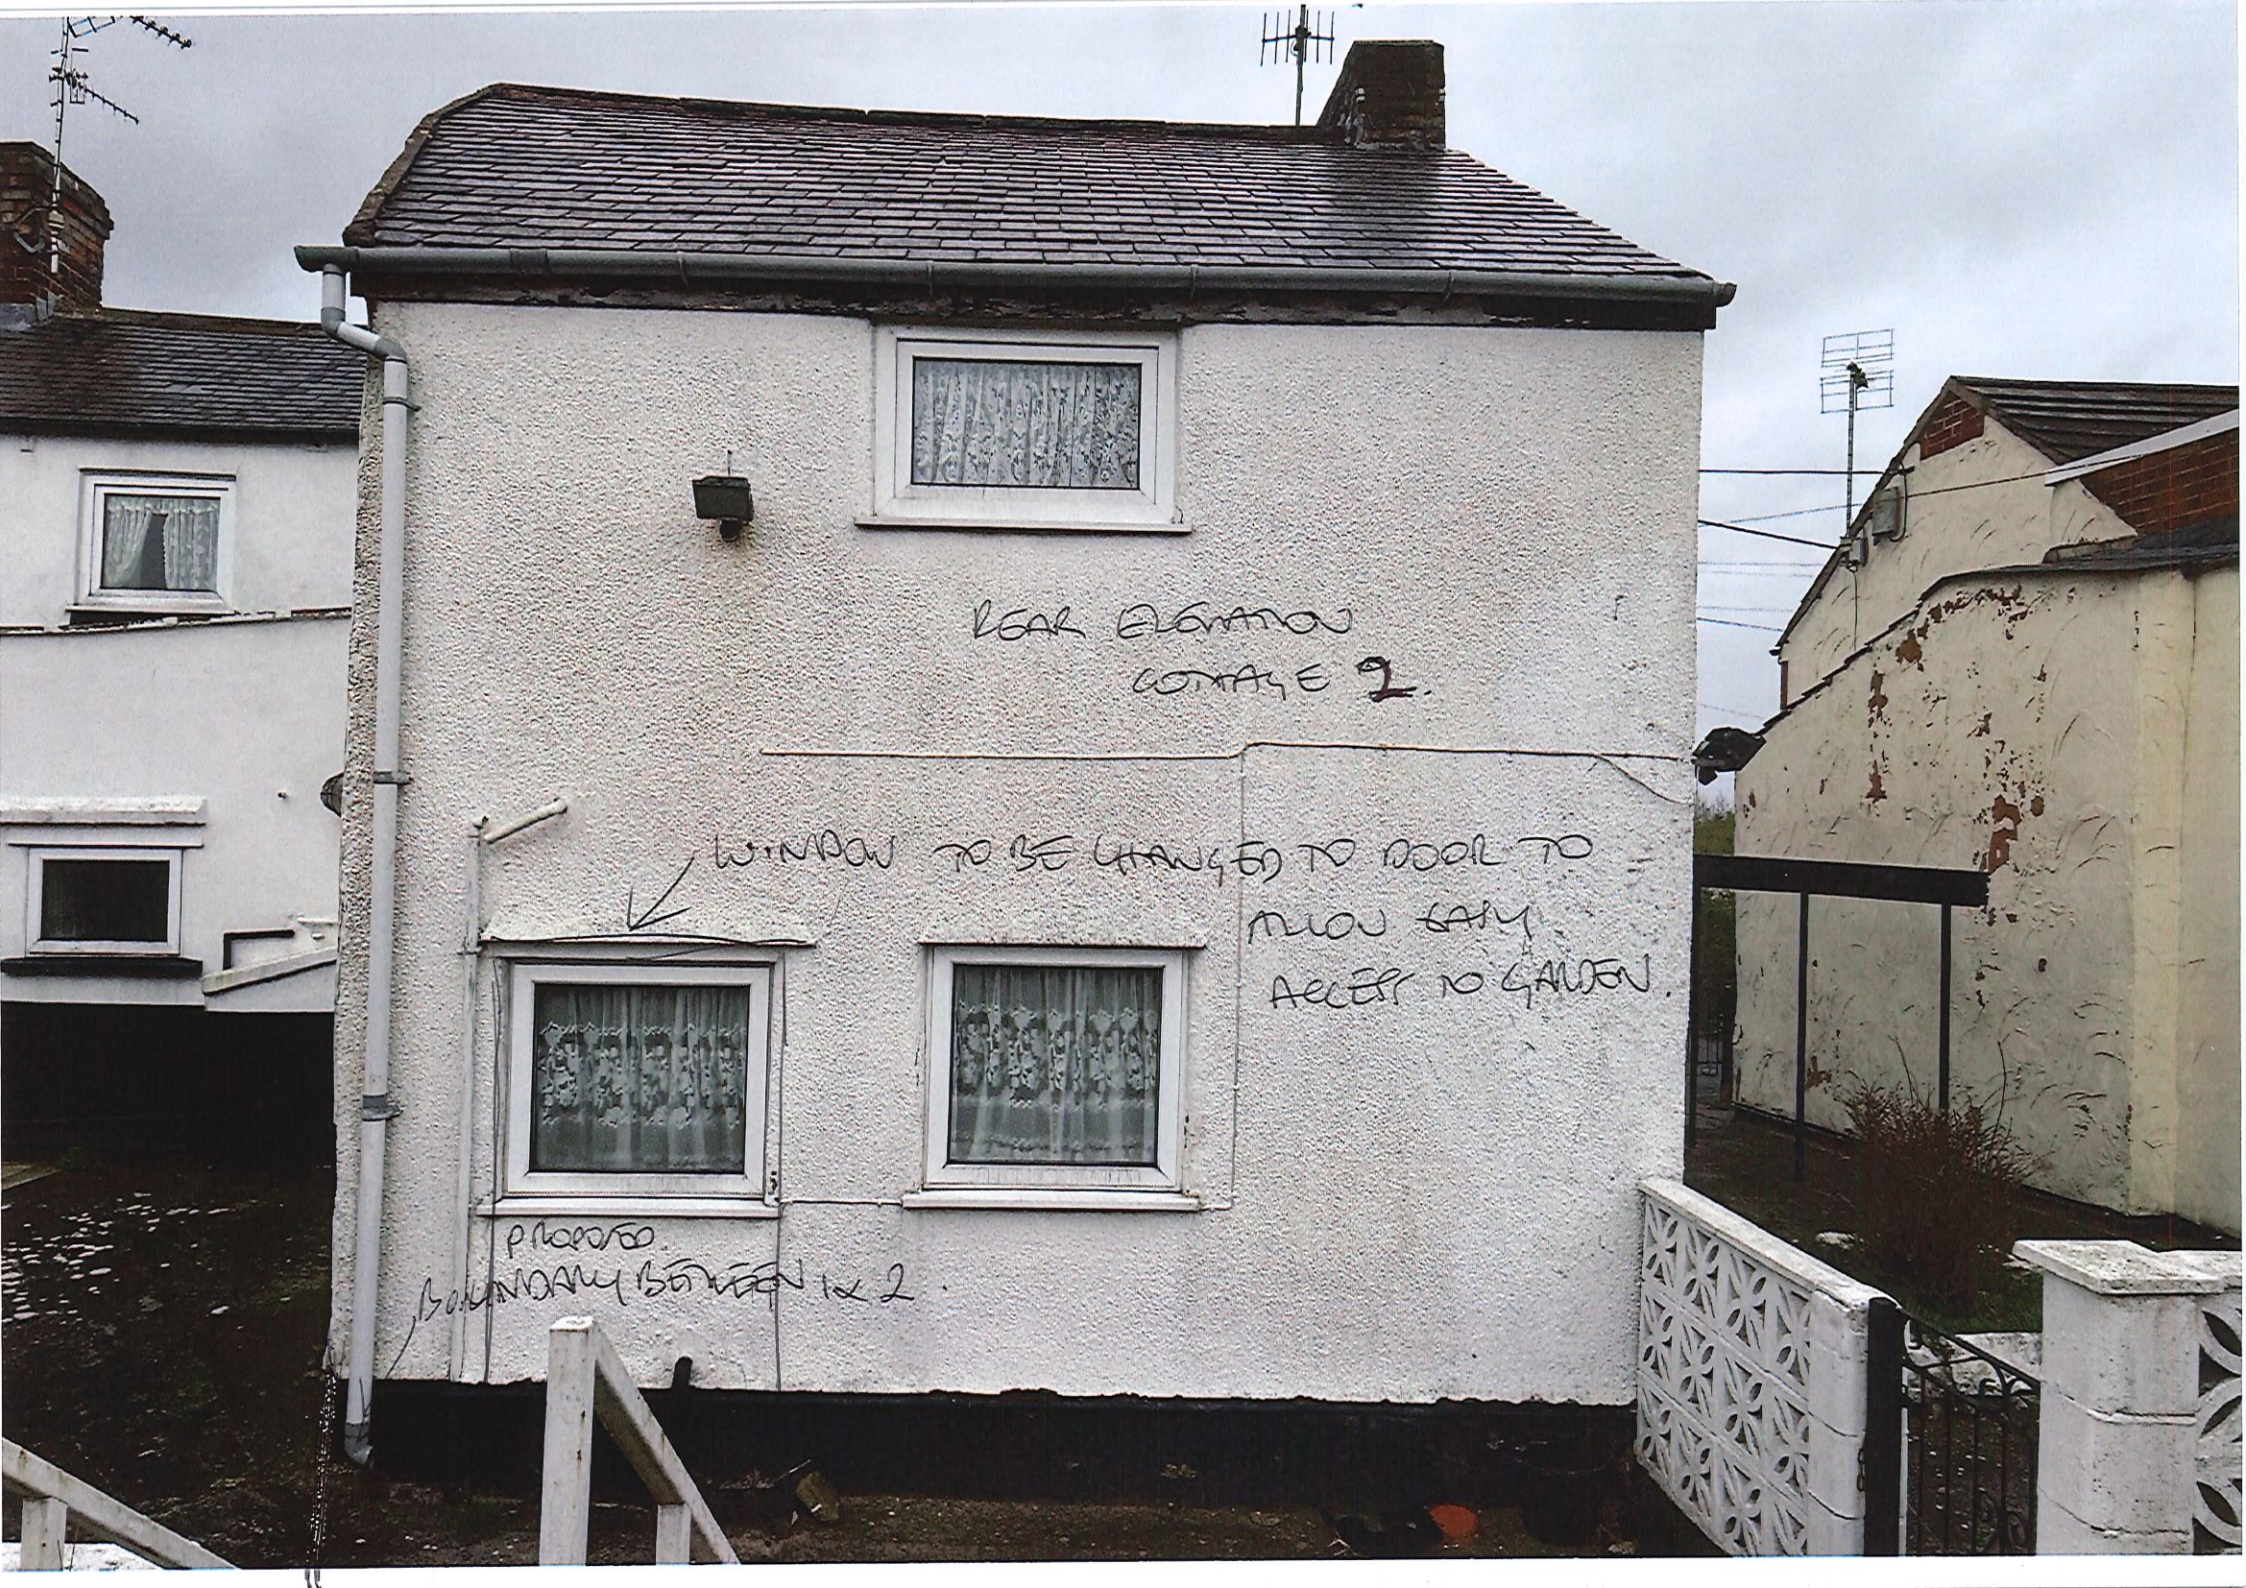

REAR ELEVATION
COTTAGE 2.
WINDOW TO BE CHANGED TO DOOR TO
ALLOW EASY
ACCESS TO GARDEN.
PROPOSED
BOUNDARY BETWEEN 1 & 2.


PARKING
HAND SIDE
2 SPACES FOR COTTAGE 2