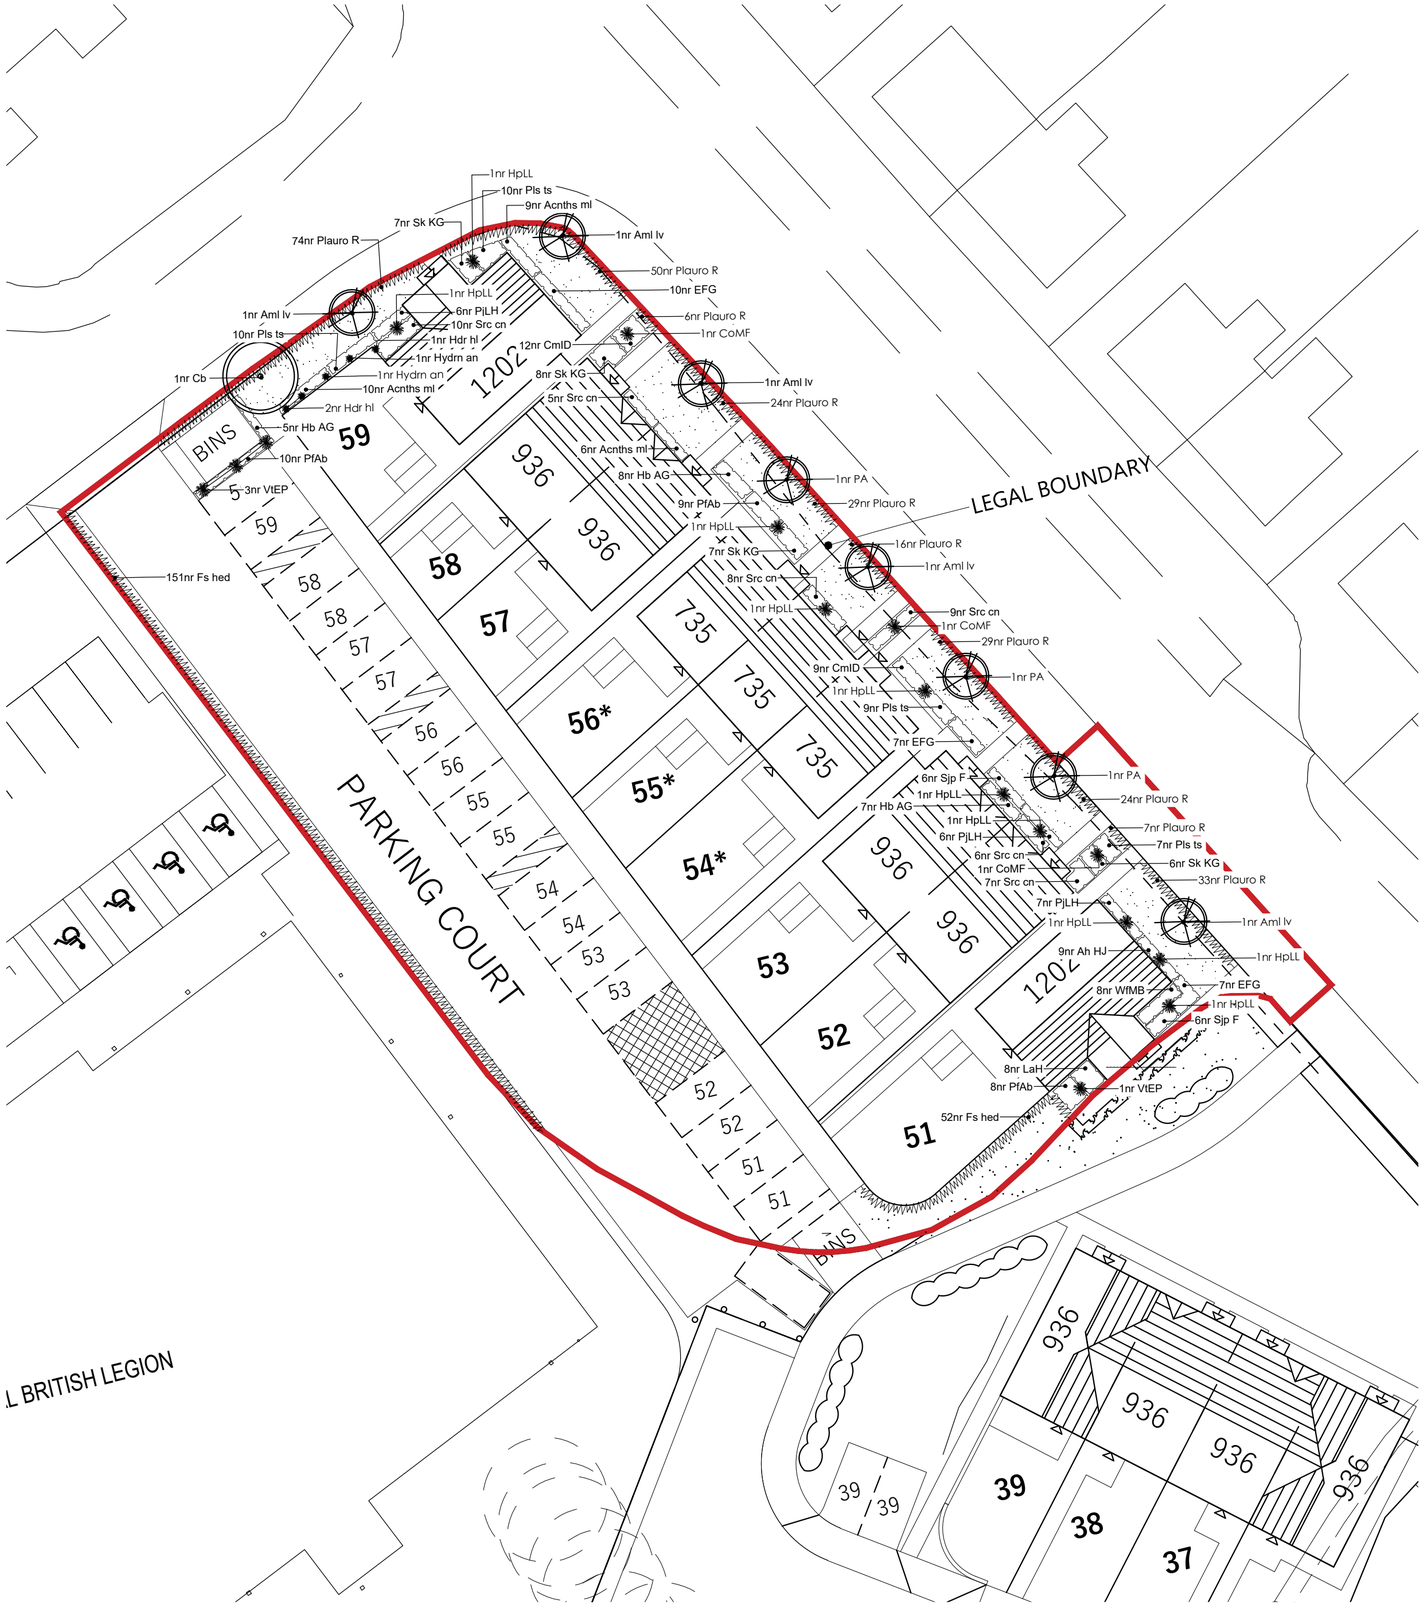


Planting Schedule (Individual)

Climber

Nr	Code	Plant Name	Height/Spread/Grade	Girth	Age	Root	Container	Habit	Form	Density/m2
3	Hdr hl	Hedera helix	80-100cm			C	10L			
2	Hydrn an	Hydrangea anomala petiolaris	80-100cm			C	10L	Several shoots		

Hedge

Nr	Code	Plant Name	Height/Spread/Grade	Girth	Age	Root	Container	Habit	Form	Lin/m
203	Fs hed	Fagus sylvatica - hedge	100-125cm		1/2	C	10L		Transplant (seed-raised)	3.00
292	Plauro R	Prunus laurocerasus 'Rotundifolia'	100-120cm			C	10L	Bushy		4.00

Herbaceous

Nr	Code	Plant Name	Height/Spread/Grade	Girth	Age	Root	Container	Habit	Form	Density/m2
25	Acnths mil	Acanthus mollis	30-40cm			C	3L			5.00
9	Ah HJ	Anemone hybrida 'Honorine Jobert'	30-40cm			C	3L			5.00
21	CmlD	Carex morrowii 'Ice Dance'	25-30cm			C	3L			5.00
36	Pls ts	Polystichum tussimense	30-40cm			C	3L			5.00

Shrub

Nr	Code	Plant Name	Height/Spread/Grade	Girth	Age	Root	Container	Habit	Form	Density/m2
3	CoMF	Cornus sanguinea 'Mid-Winter Fire'	40-60cm			C	10L		Specimen	
24	EFG	Euonymus fortunei 'Emerald Gaiety'	20-25cm			C	3L	Bushy		4.00
20	Hb AG	Hebe 'Autumn Glory'	30-40cm			C	3L			4.00
10	HpLL	Hydrangea paniculata 'Little Lime'	40-60cm			C	10L	Branched	Specimen	
8	LaH	Lavandula angustifolia 'Hidcote'	30-40cm			C	5L	Bushy		4.00
27	PfAb	Potentilla fruticosa 'Abbotswood'	30-40cm(D)			C	5L	Bushy		4.00
19	PjLH	Pieris japonica 'Little Heath'	20-25cm			C	5L	Bushy		4.00
12	Sjp F	Skimmia japonica 'Fragrans'	40-60cm			C	5L	Bushy		4.00
28	Sk KG	Skimmia confusa 'Kew Green'	30-40cm			C	3L	Bushy		4.00
45	Src cn	Sarcococca confusa	20-25cm			C	3L	Bushy		4.00
4	VtEP	Viburnum tinus 'Eve Price'	40-60cm			C	10L	Bushy	Specimen	
8	WfMB	Weigela florida 'Minor Black'	30-40cm			C	3L	Branched		4.00

free

Nr	Code	Plant Name	Height/Spread/Grade	Girth	Age	Root	Container	Habit	Form	Density/m2
5	Aml lv	Amelanchier laevis	300-350cm	10-12cm	2x	B			Selected Standard	
1	Cb	Carpinus betulus	550-600cm	14-16cm	3x	RB			Standard (Extra heavy)	
3	PA	Prunus 'Amanogawa'	300-350cm	10-12cm	2x	RB			Standard (Selected)	

NOTES ON PLANTING

1 Topsoil: Topsoil shall be spread to min 450mm depth over planting beds and 150mm depth over turf areas and graded to fall. Topsoil should be in accordance with BS3882:2015 and where subsoil is required, to be in line with BS8601:2013.

2 Herbicide and Cultivation: Topsoil to be treated with an application of herbicide prior to planting, where necessary, strictly in accordance with the Control of Pesticides Regulations 1986 (or otherwise updated / superceded legislation), and following manufacturer's instructions by qualified staff. The topsoil shall then be cultivated to 150mm depth.

3 Container Grown Shrubs, Transplants and Whips: Shrubs and transplants shall comply with the National Plant Specification. Shrubs shall be planted in pits 300 x 300 x 200mm depth, and the backfill shall include 3 litres Peat Free Tree and Shrub Compost. Specimen plants to be planted in a pit 400 x 400 x250mm depth with 5 litres Tree and Shrub Compost. BR whips should be notch planted as required and healed into position. All whips to be protected by a spiral bound shrub guard secured into place with a timber stake. Hedgerow planting to be planted in a double staggered row at 450mm centres.

4 Herbicide: Spot treat with herbicide throughout the maintenance period in accordance with the manufacturer's instructions.

5 Bark Mulch: All Ornamental Planting beds to receive 75mm depth pulverised ornamental bark mulch.

6 Position of Plants: Final position of trees and shrubs subject to confirmation of service location and approval of statutory undertakers.

7 TREES - TREES - MULTISTEM, SELECTED STANDARD, HEAVY STANDARD**:** Tree pit to be 600x600x600mm depth. Pit backfilled with 1 parts topsoil to BS3882-2015, 2 parts tree planting compost to depth of 500mm, loosen and shape base to be to depth of 100mm fill with clean stone. If within lawn tree to be set in circle area of bark mulch 75mm depth at 500mm diameter.
Tree to be secured with 1nr stake, to be 65mm diameter treated softwood driven firmly into the ground. Stake to be pointed at one end. Stake fix to tree with adjustable soft tree tie with spacer. Rubber tree strap secured with 1No nail (galvanised round head).

EXTRA HEAVY STANDARD**:** Tree pit 900x900x900mm depth with 150mm depth of clean stone to the base, 300mm depth good quality topsoil to BS3882-2015 and 450mm subsoil to BS8601:2013. If planted within lawn tree to be set in circle area of bark mulch 75mm depth at 500mm diameter. Double stakes to be 1000mm above ground and fixed to tree with suitable rubber tree ties (with the tree in the middle). Trees to be planted with an irrigation pipe (to wrap around the rootball of the tree) and secure the end of the pipe to the tree stake.

8 Watering: Plant only into moist soil and water thoroughly to the full depth of soil immediately after planting. Water regularly through the establishment period (minimum 3 months) to prevent dehydration. The trees should be watered through the irrigation pipe to ensure that the water gets down to the rootball. These trees should be watered regularly throughout spring-summer during the first 2 years to ensure that the tree root system establish well.

9 Turf: Complete ground preparations before turf is delivered to site to avoid turf drying out. Turf should be laid immediately on delivery. Remove all existing vegetation from area to be turfed and spread 150mm depth of top soil. Dig over or rotavate soil before laying turf if soil is compacted. Rake, lightly compact, and water soil. Stagger the joins when laying the turf. Water turf after laying and every day for the next 2-3 days, especially in periods of low rainfall.

10 Soil compaction is likely to have occurred during construction on site. A site inspection should be carried out by a landscape professional to assess the level of soil compaction, including drainage testing to see if the ground is likely to become waterlogged. If the ground is deemed to be too compacted for plant growth and to drain adequately then remediation works should be carried out. This could include rotavation of the soil using a push along rotavator and/or ground being broken up with spades or small machinery. A second site inspection should then take place to ensure that the soil is fit for purpose.

11 Tree species selected subject to soil conditions and NHBC guidance. Root barriers may be required subject to findings from soil analysis and engineer's details.

LEGEND

Proposed Medium Size Trees
Heavy Standard, 14-16cm girth, 4.5-6.25m to be planted with a double timber stake secured with a rubber tree tie

Small Ornamental Tree
Select Standard trees, 10-12cm girth, 3-3.5m high or large shrub 30-50L to be planted with a single timber stake secured with a rubber tree tie.

Proposed Hedge
Evergreen and native species hedgerows to be planted at plot frontages 100-125cm, 5-10L pots (depending on time of year planting) at 3-4 per lin.m to provide an instant impact.

Ornamental Shrub Planting
Proposed shrubs and flowering herbaceous plants to be planted as 3-5L pots at 3-5 per sq.m. planted with feature specimen, 10-12L pots. Ornamental Climbers to be planted as 10L pots at 100-120cm tall.

Proposed Grass - Gardens and POS

GENERAL NOTES

1. This drawing is the copyright of tpm landscape Ltd and cannot be reproduced in any form without the consent of the company.
2. This drawing is to be read in conjunction with detail landscape drawings, details and specification.
3. This drawing is to be read in conjunction with all relevant Architects', Engineer's, Specialists, Bills of Quantities and Specifications.
4. The insertion of any firm or proprietary brand on this drawing is an indication of the class or quality required and does not exclude the use of alternative materials that are equal in performance, quality and appearance, provided that they have been approved in writing by the Landscape Architect.
5. The Contractor is responsible for accurately ascertaining the position of underground services and responding to all relevant service easement requirements.
6. All dimensions are in millimetres unless stated otherwise, for the purposes of construction this drawing must not be scaled and only written dimensions used. Written and scaled dimensions to be checked on site, any discrepancies reported prior to work commencing. IF IN DOUBT PLEASE ASK.
7. All work and materials are to be in accordance with the relevant British Standards and Code of Practice.
8. All Proprietary products are to be used strictly in accordance with the manufacturer's instructions and details.

REVISION NOTES

Rev	By	Description	Date
A	TS	Updated in line with 103 A Landscape Layout	08.01.25

Client
SG ESTATES

Project
Royal British Legion, Llay

Description
Planting Plan

Status
For Approval

Scale @ A2	Drawn	Checked	Date
1:250	MC	CT	26.04.24
Job number	Drawing number		Revision
3790	203		A

tpm landscape
chartered landscape architects
address: 4th Floor Studio 10 Little Lever St Manchester M1 1HR
tel: 0161 235 0600 fax 0601 email info@tpmlandscape.co.uk