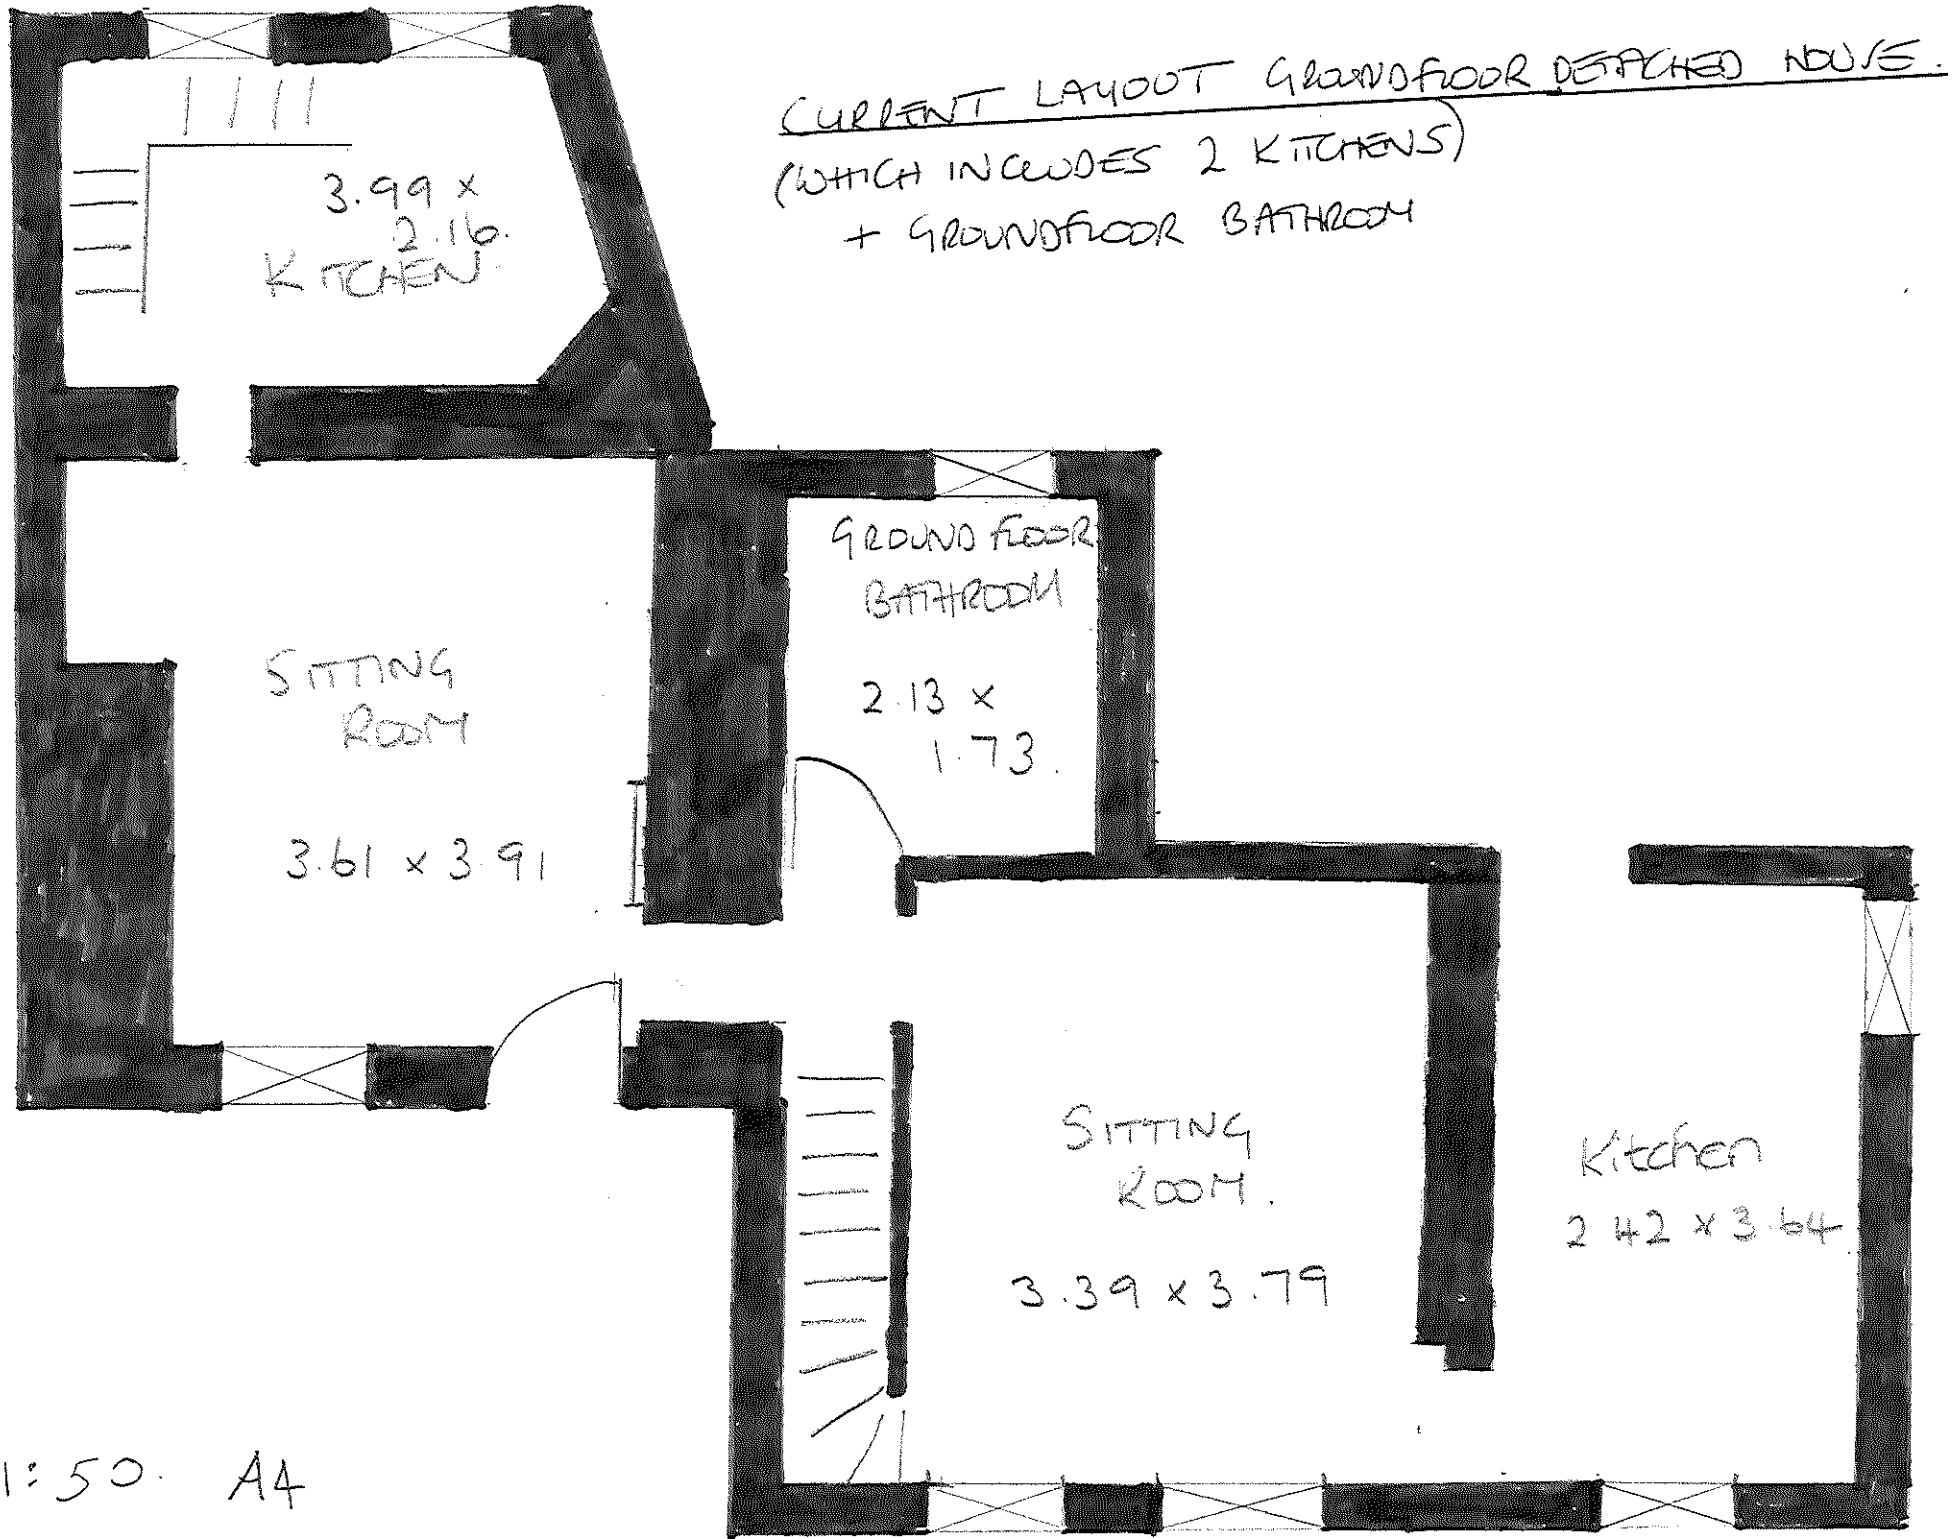
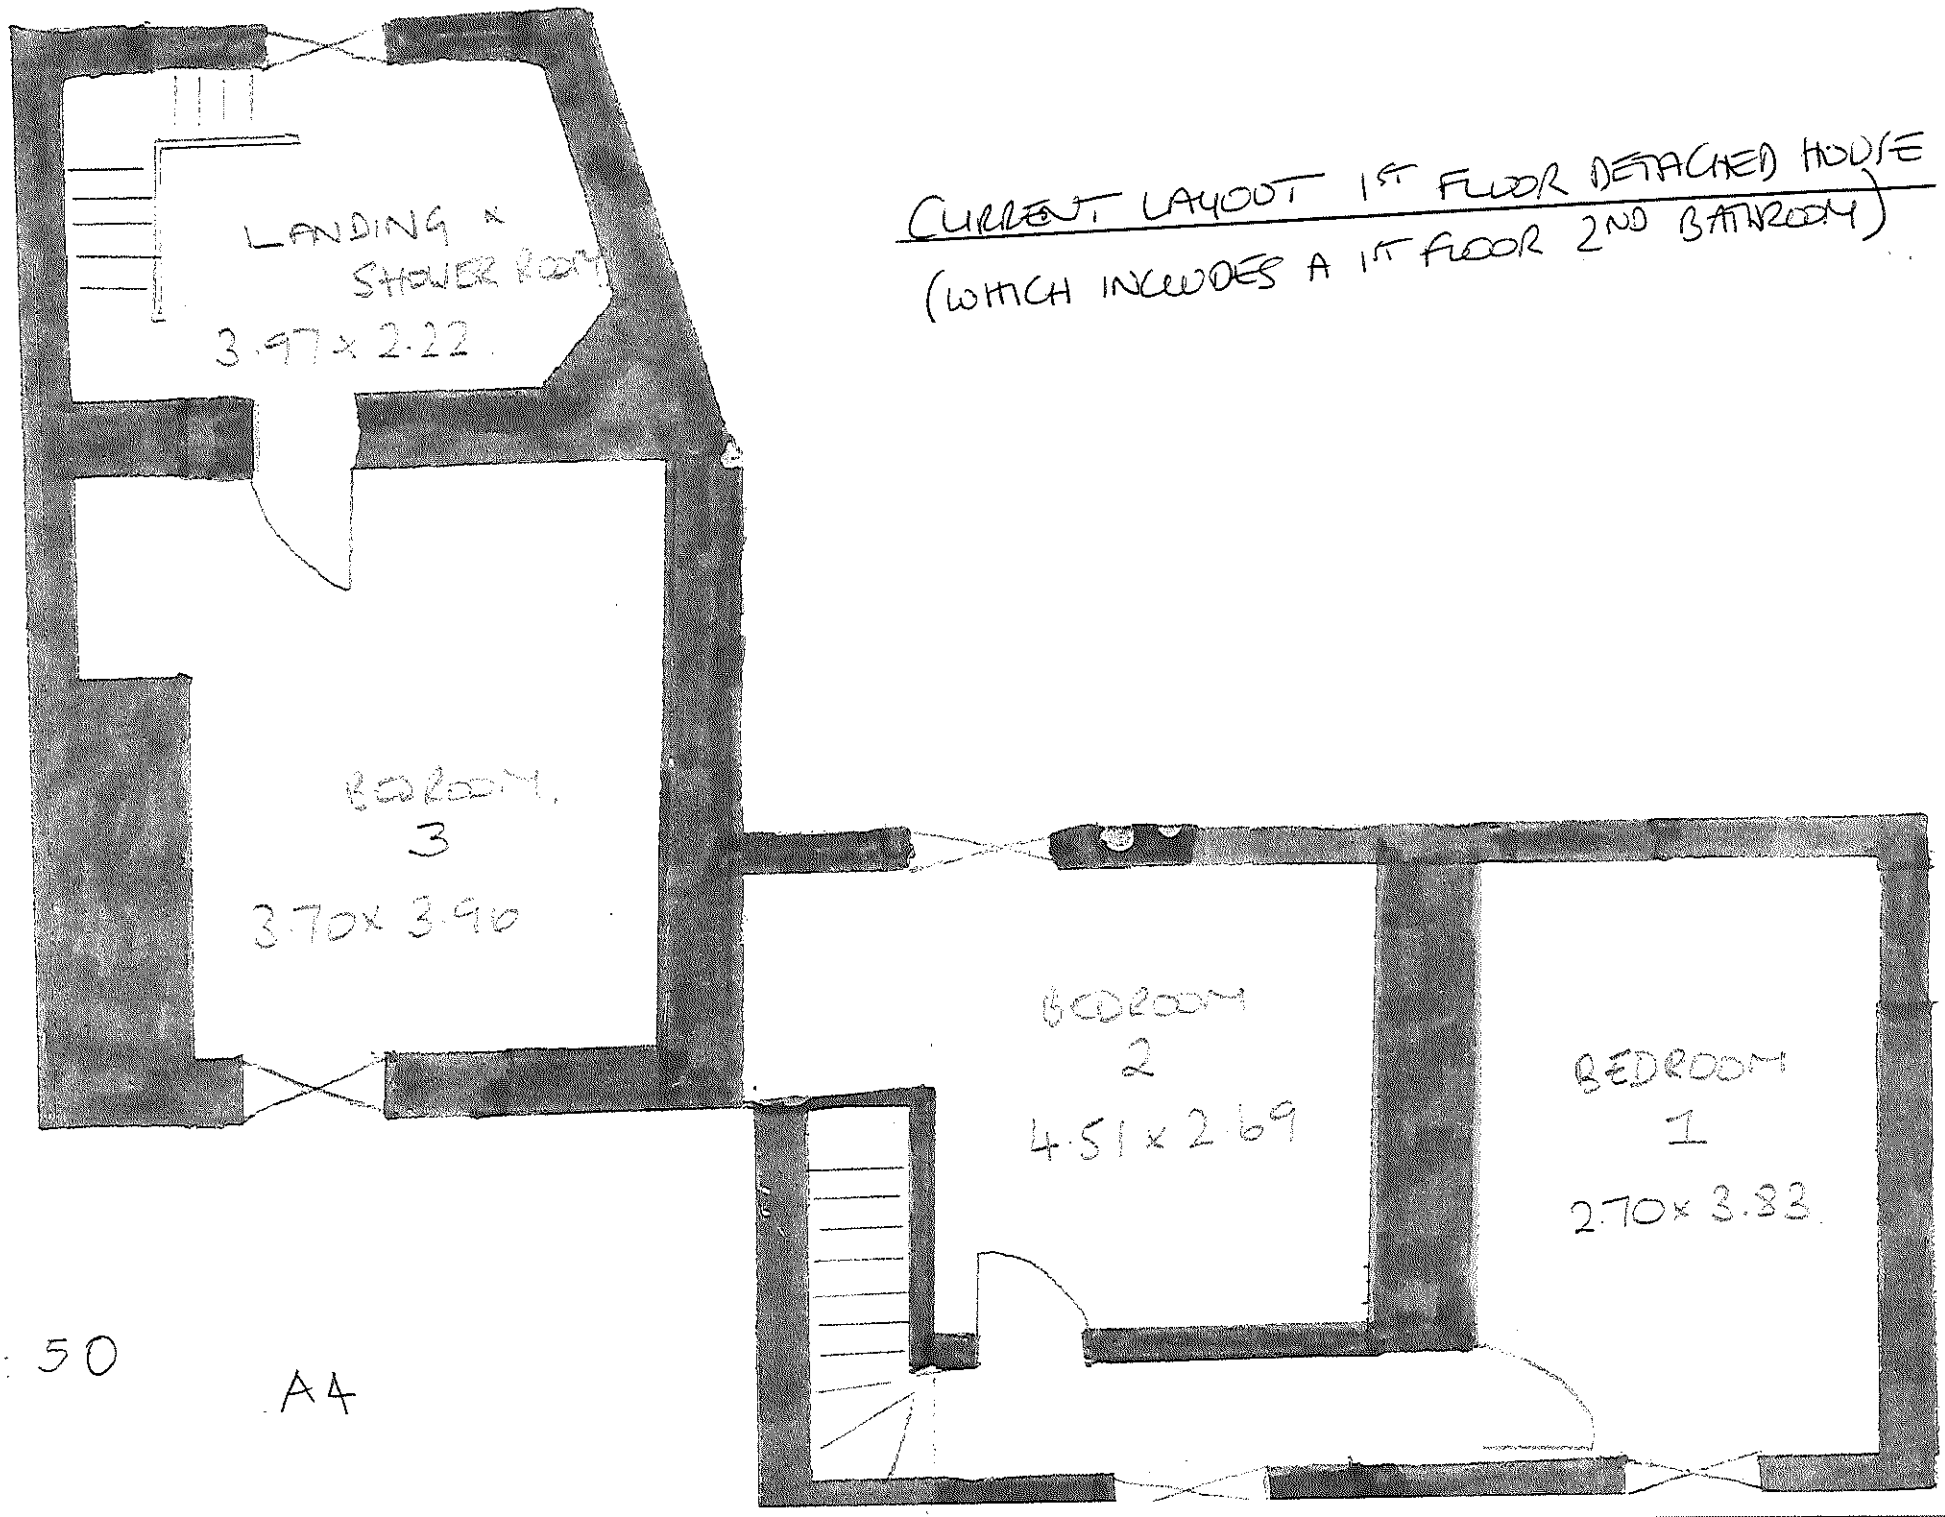
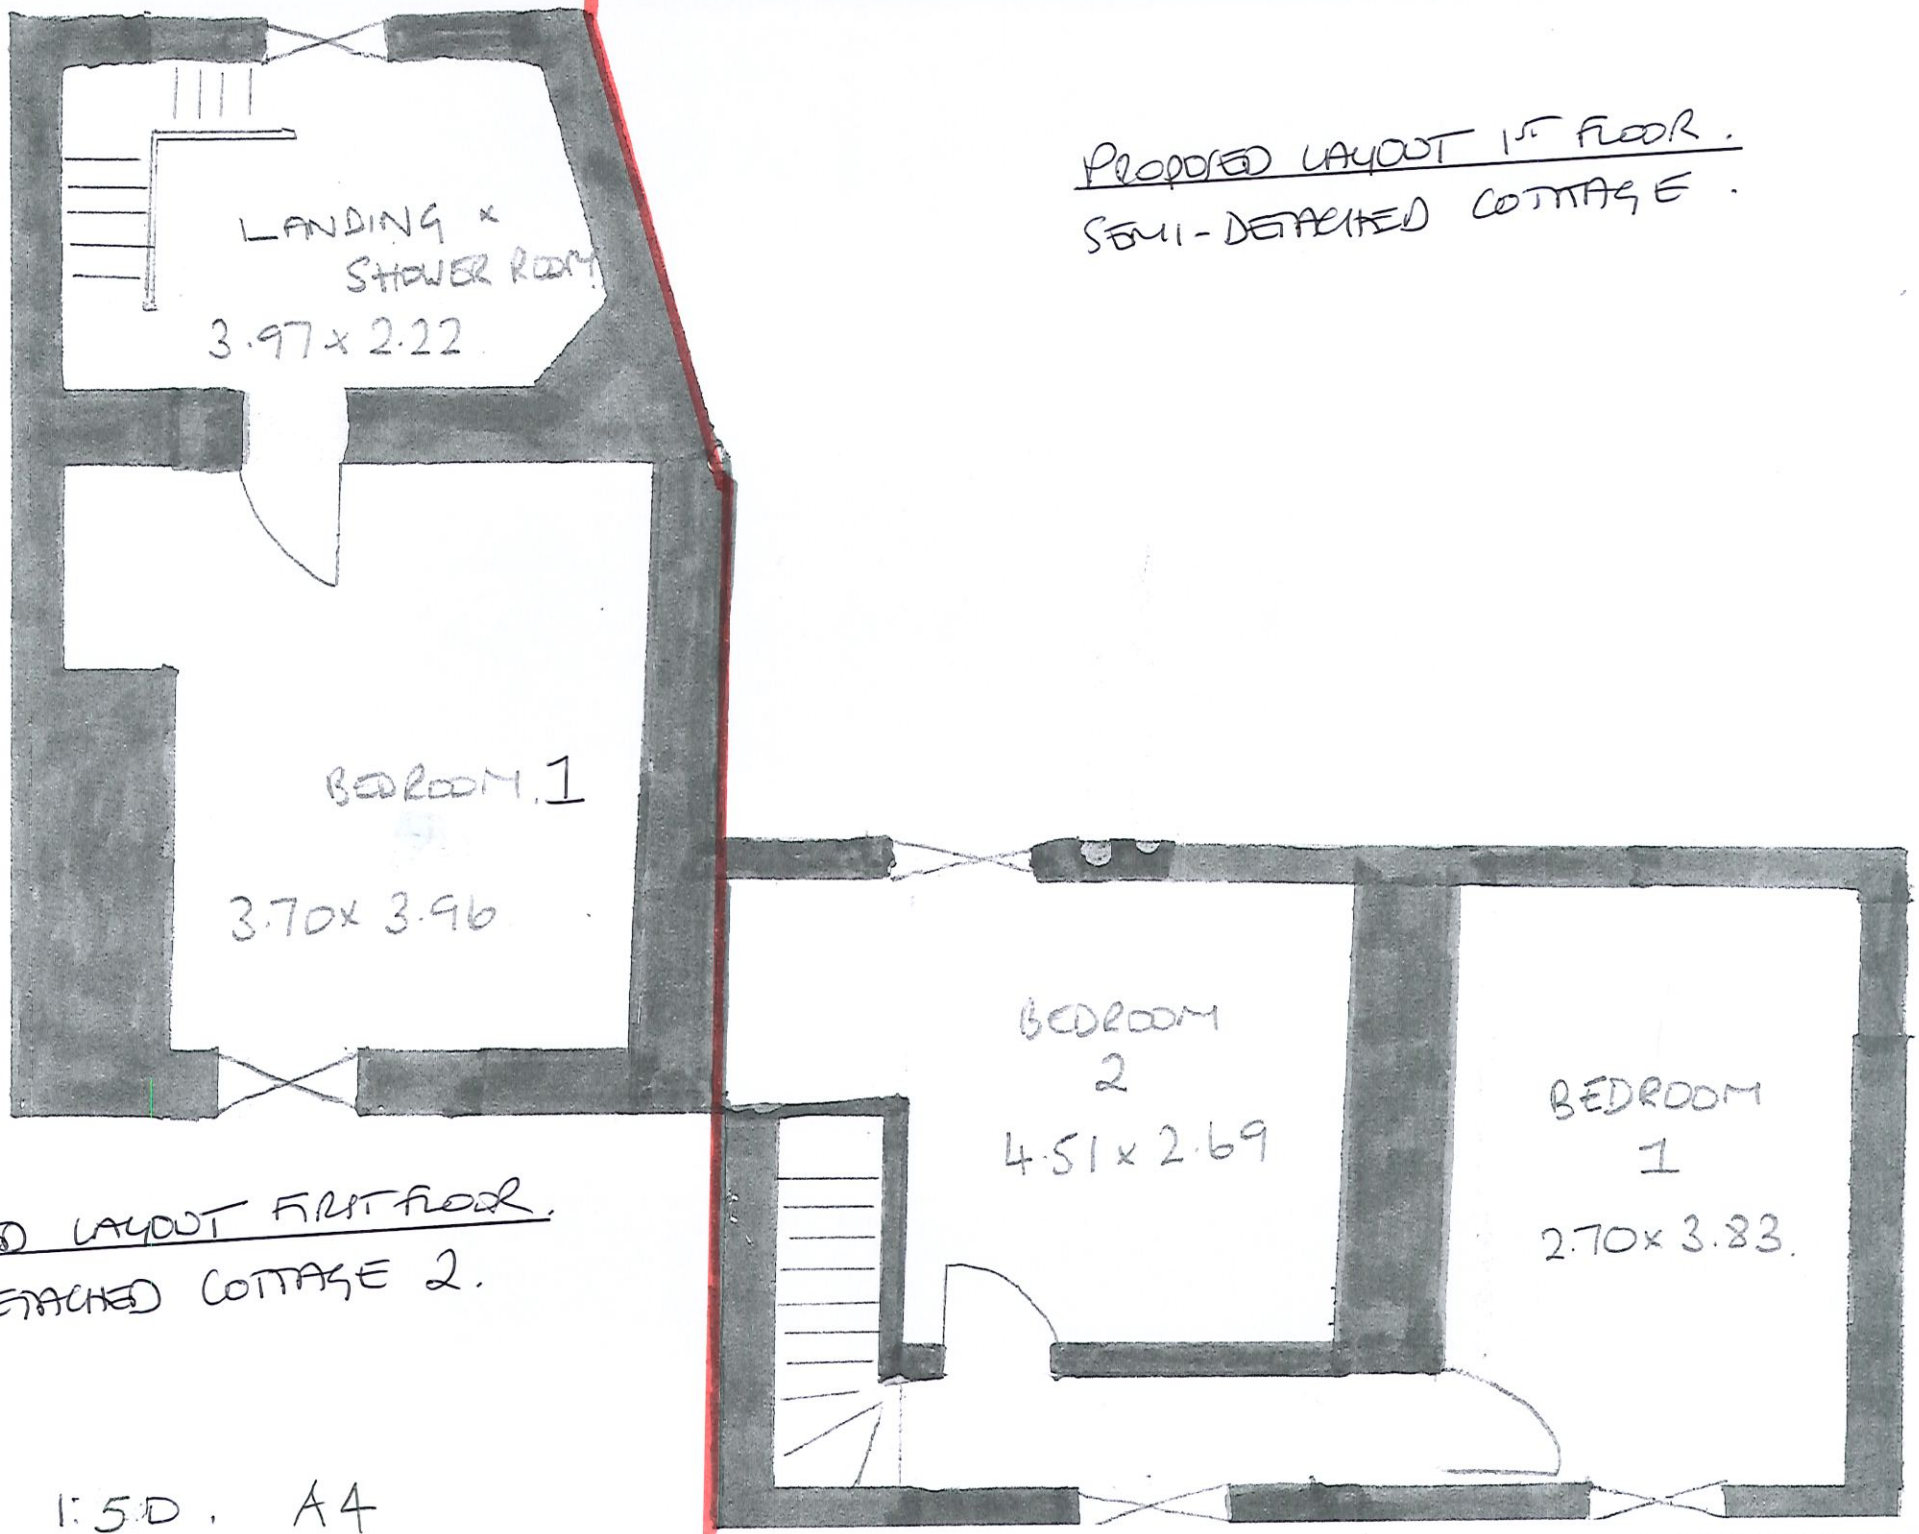

CURRENT LAYOUT GROUNDFLOOR DETACHED HOUSE.
(WHICH INCLUDES 2 KITCHENS)
+ GROUNDFLOOR BATHROOM
3.99 x
2.16.
KITCHEN
SITTING
ROOM
3.61 x 3.91
GROUND FLOOR
BATHROOM
2.13 x
1.73.
SITTING
ROOM.
3.39 x 3.79
Kitchen
2.42 x 3.64
1:50. A4



CURRENT LAYOUT 1ST FLOOR DETACHED HOUSE
(WHICH INCLUDES A 1ST FLOOR 2ND BATHROOM)

1:50

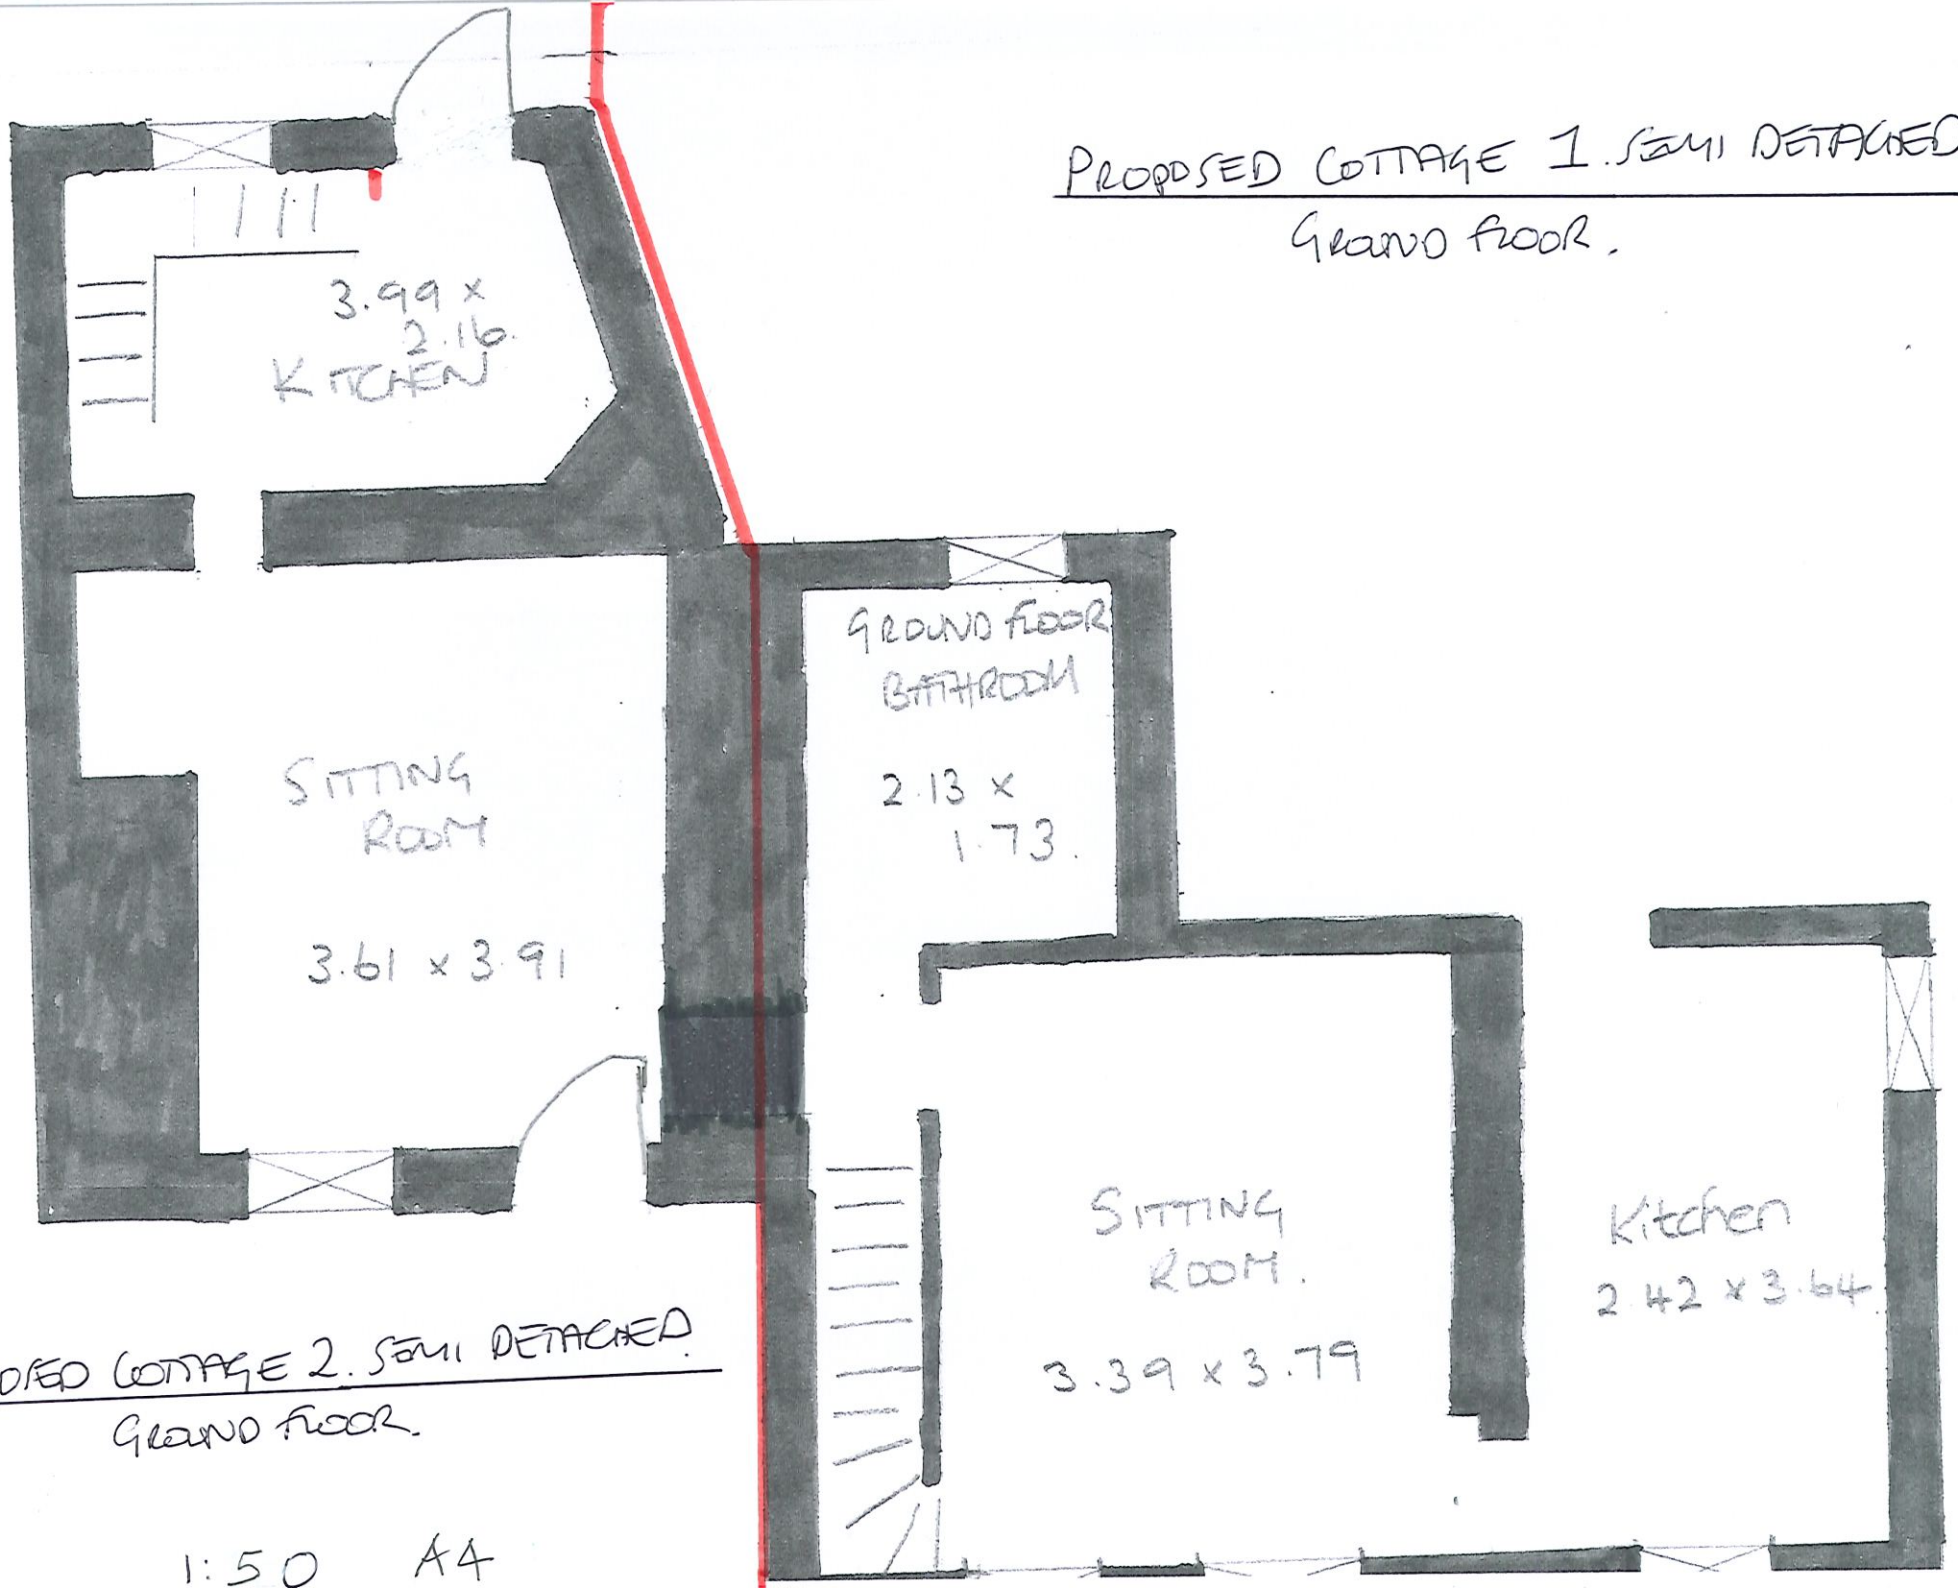
A4



PROPOSED LAYOUT 1ST FLOOR.
SEMI-DETACHED COTTAGE.

PROPOSED LAYOUT FIRST FLOOR.
SEMI DETACHED COTTAGE 2.

1:50. A4


PROPOSED COTTAGE 1. SEMI DETACHED
GROUND FLOOR.
3.99 x
2.16
KITCHEN
SITTING
ROOM
3.61 x 3.91
GROUND FLOOR
BATHROOM
2.13 x
1.73.
SITTING
ROOM.
3.39 x 3.79
Kitchen
2.42 x 3.64
PROPOSED COTTAGE 2. SEMI DETACHED.
GROUND FLOOR.
1:50 A4