

FRONT ELEVATION
PROPOSED
COTTAGE 1.

NO CHANGES TO CURRENT

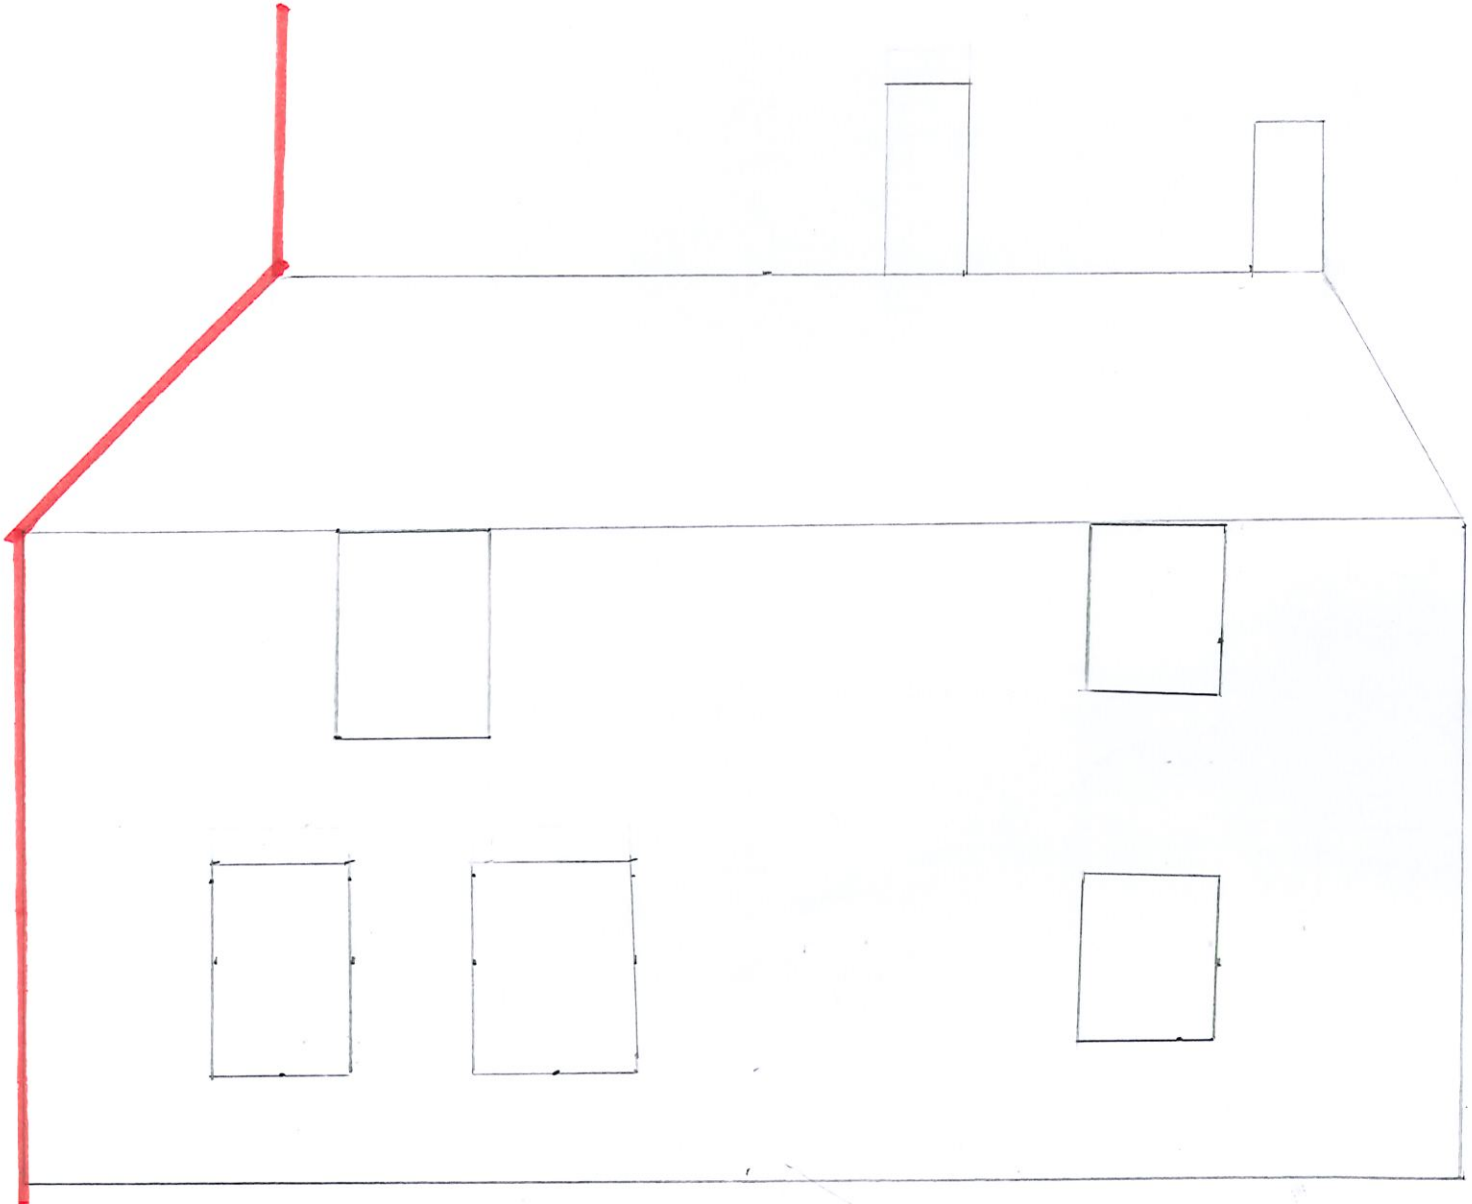

1:50 A4

PROPOSED.
REAR ELEVATION
COTTAGE 1
NO CHANGES.

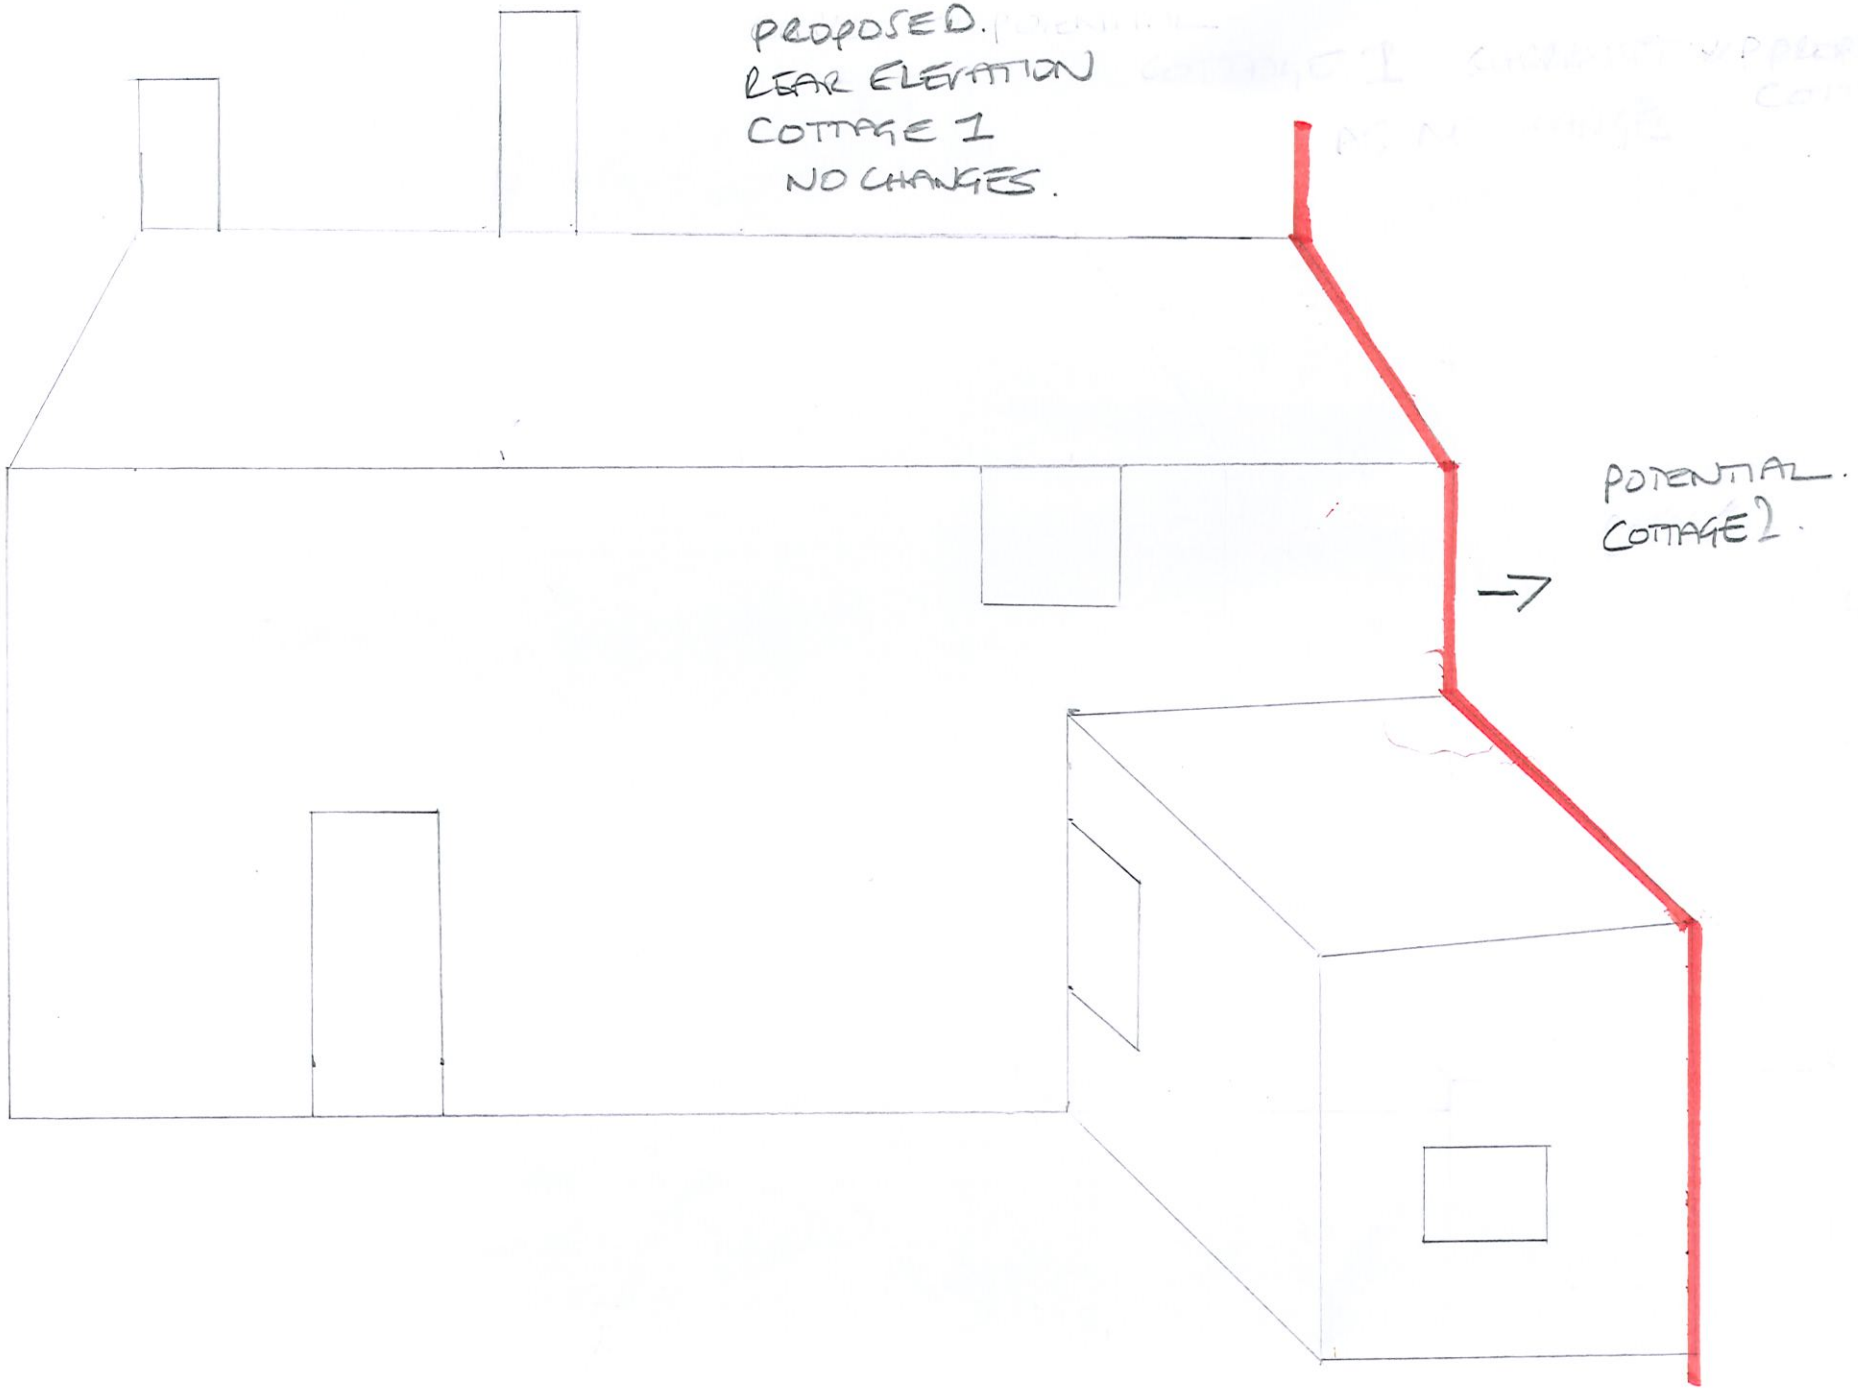


1:50


A4

PROPOSED (EXACTLY AS IT IS CURRENTLY)
FRONT ELEVATION.
COTTAGE 2.

RED LINE DEPICTS JOIN WITH OTHER COTTAGE.

PROPOSED.
REAR ELEVATION.
COTTAGE 2.

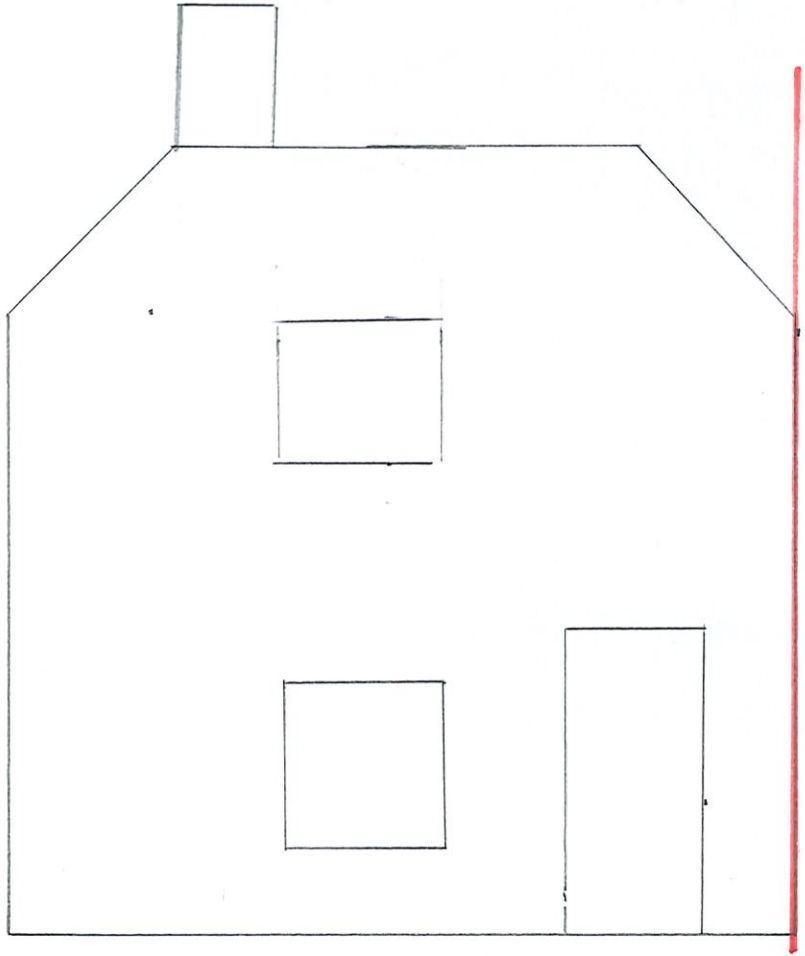

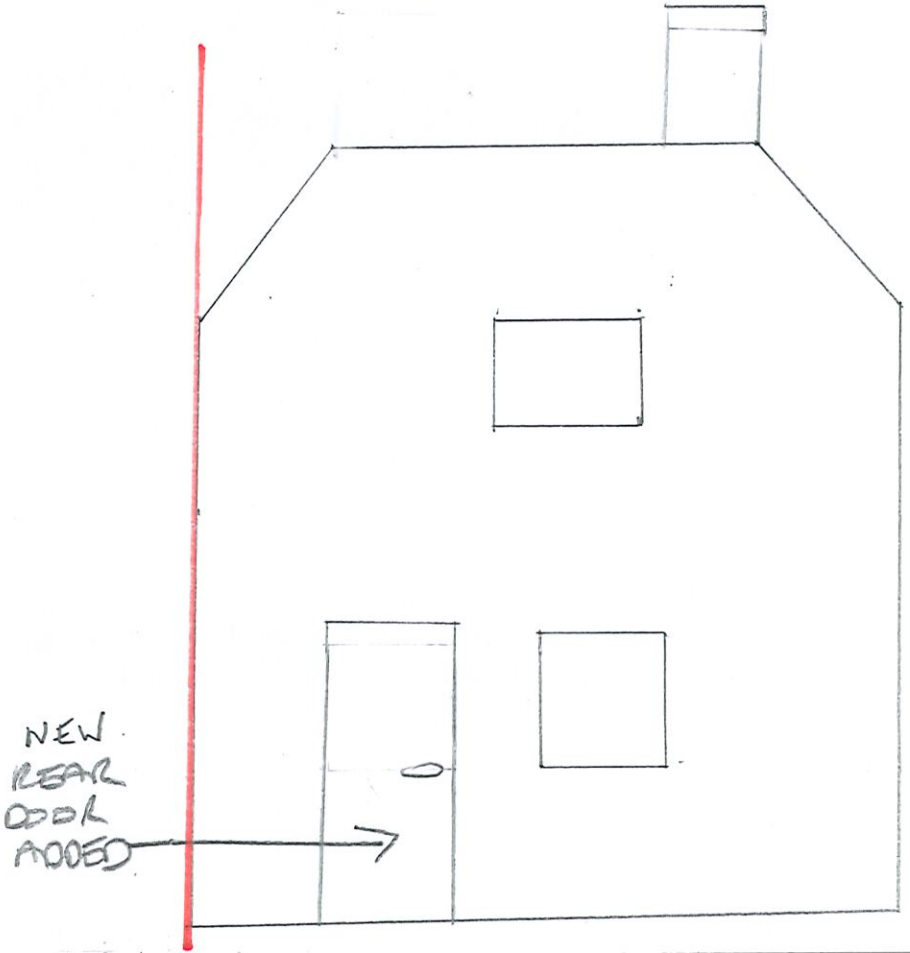

1:50 A4