
Portman Surveyors Ltd.©
Note:
This drawing is copyright protected; do not scale off, all dimensions are to be checked on site by contractor. Contractor to report any discrepancies in dimensions, errors or omissions prior to commencing work. Portman Surveyors Ltd. take no responsibility for any unauthorised use of the information contained herein.

1:50
0.000 2.000 4.000 6.000 8.000 10.000

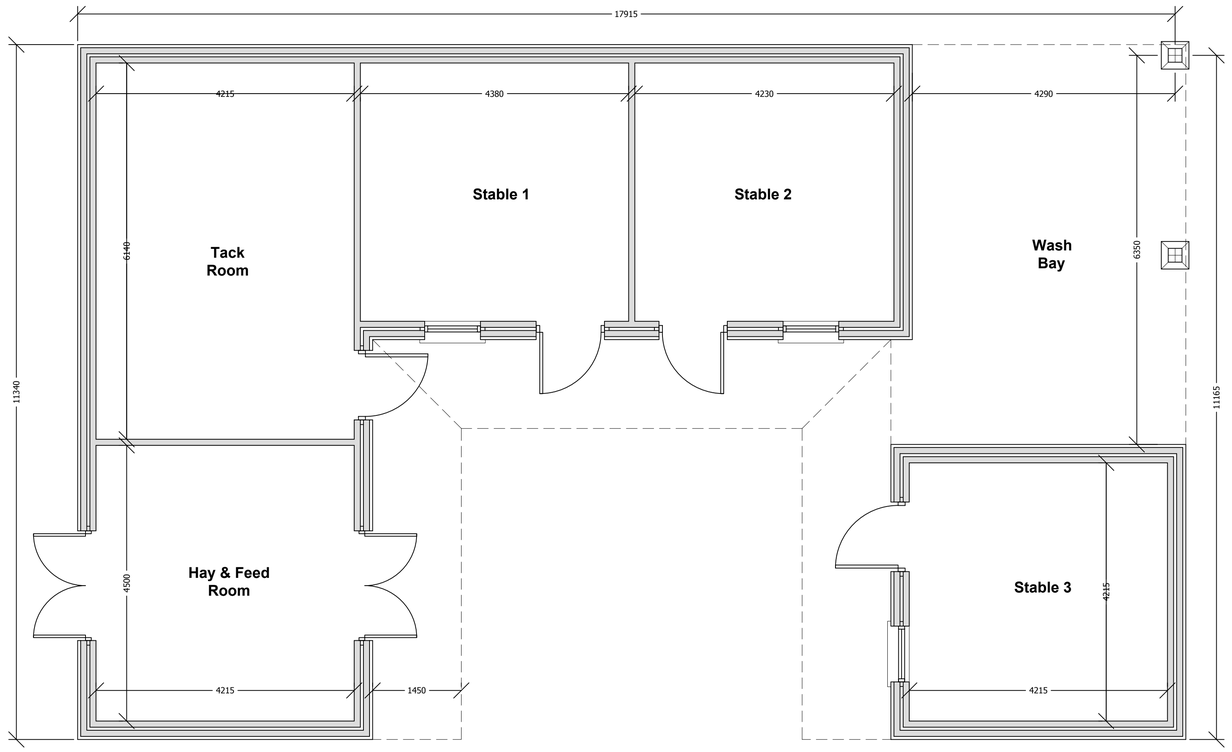

1:100
0.000 4.000 8.000 12.000 16.000 20.000

PROPOSED Ground Floor

Proposed Construction:

External wall horizontal timber cladding on blockwork inner leaf.

Pitched roof covering corrugated sheet metal over timber rafters.

Stable doors timber stained.

Rev	Date	Comment

Portman Surveyors Ltd
Chartered Building Surveyors

The Studio
Tarporley Business Centre
Nantwich Road
Tarporley
Cheshire CW6 9UT
Tel/Fax: +44 (0)1829 732696
Mobile: +44 (0)7812 021070
e: rob.lee@portmansurveyors.com

Client: Mr & Mrs M Wakefield	Date: August 2024
Project: Stable Block at Higher Berse Hall, Higher Berse Road, Wrexham. LL11 6PW	
Drawing Title: PROPOSED GF Plan	Scale: 1:50
	Status: Planning
Drawing No: A_394_02	Rev: -