
UK MAP CENTRE .com

0 25 50 75 100 125 150 175 200 m

Scale 1:2500 - 1cm = 25m - A3 Size

North

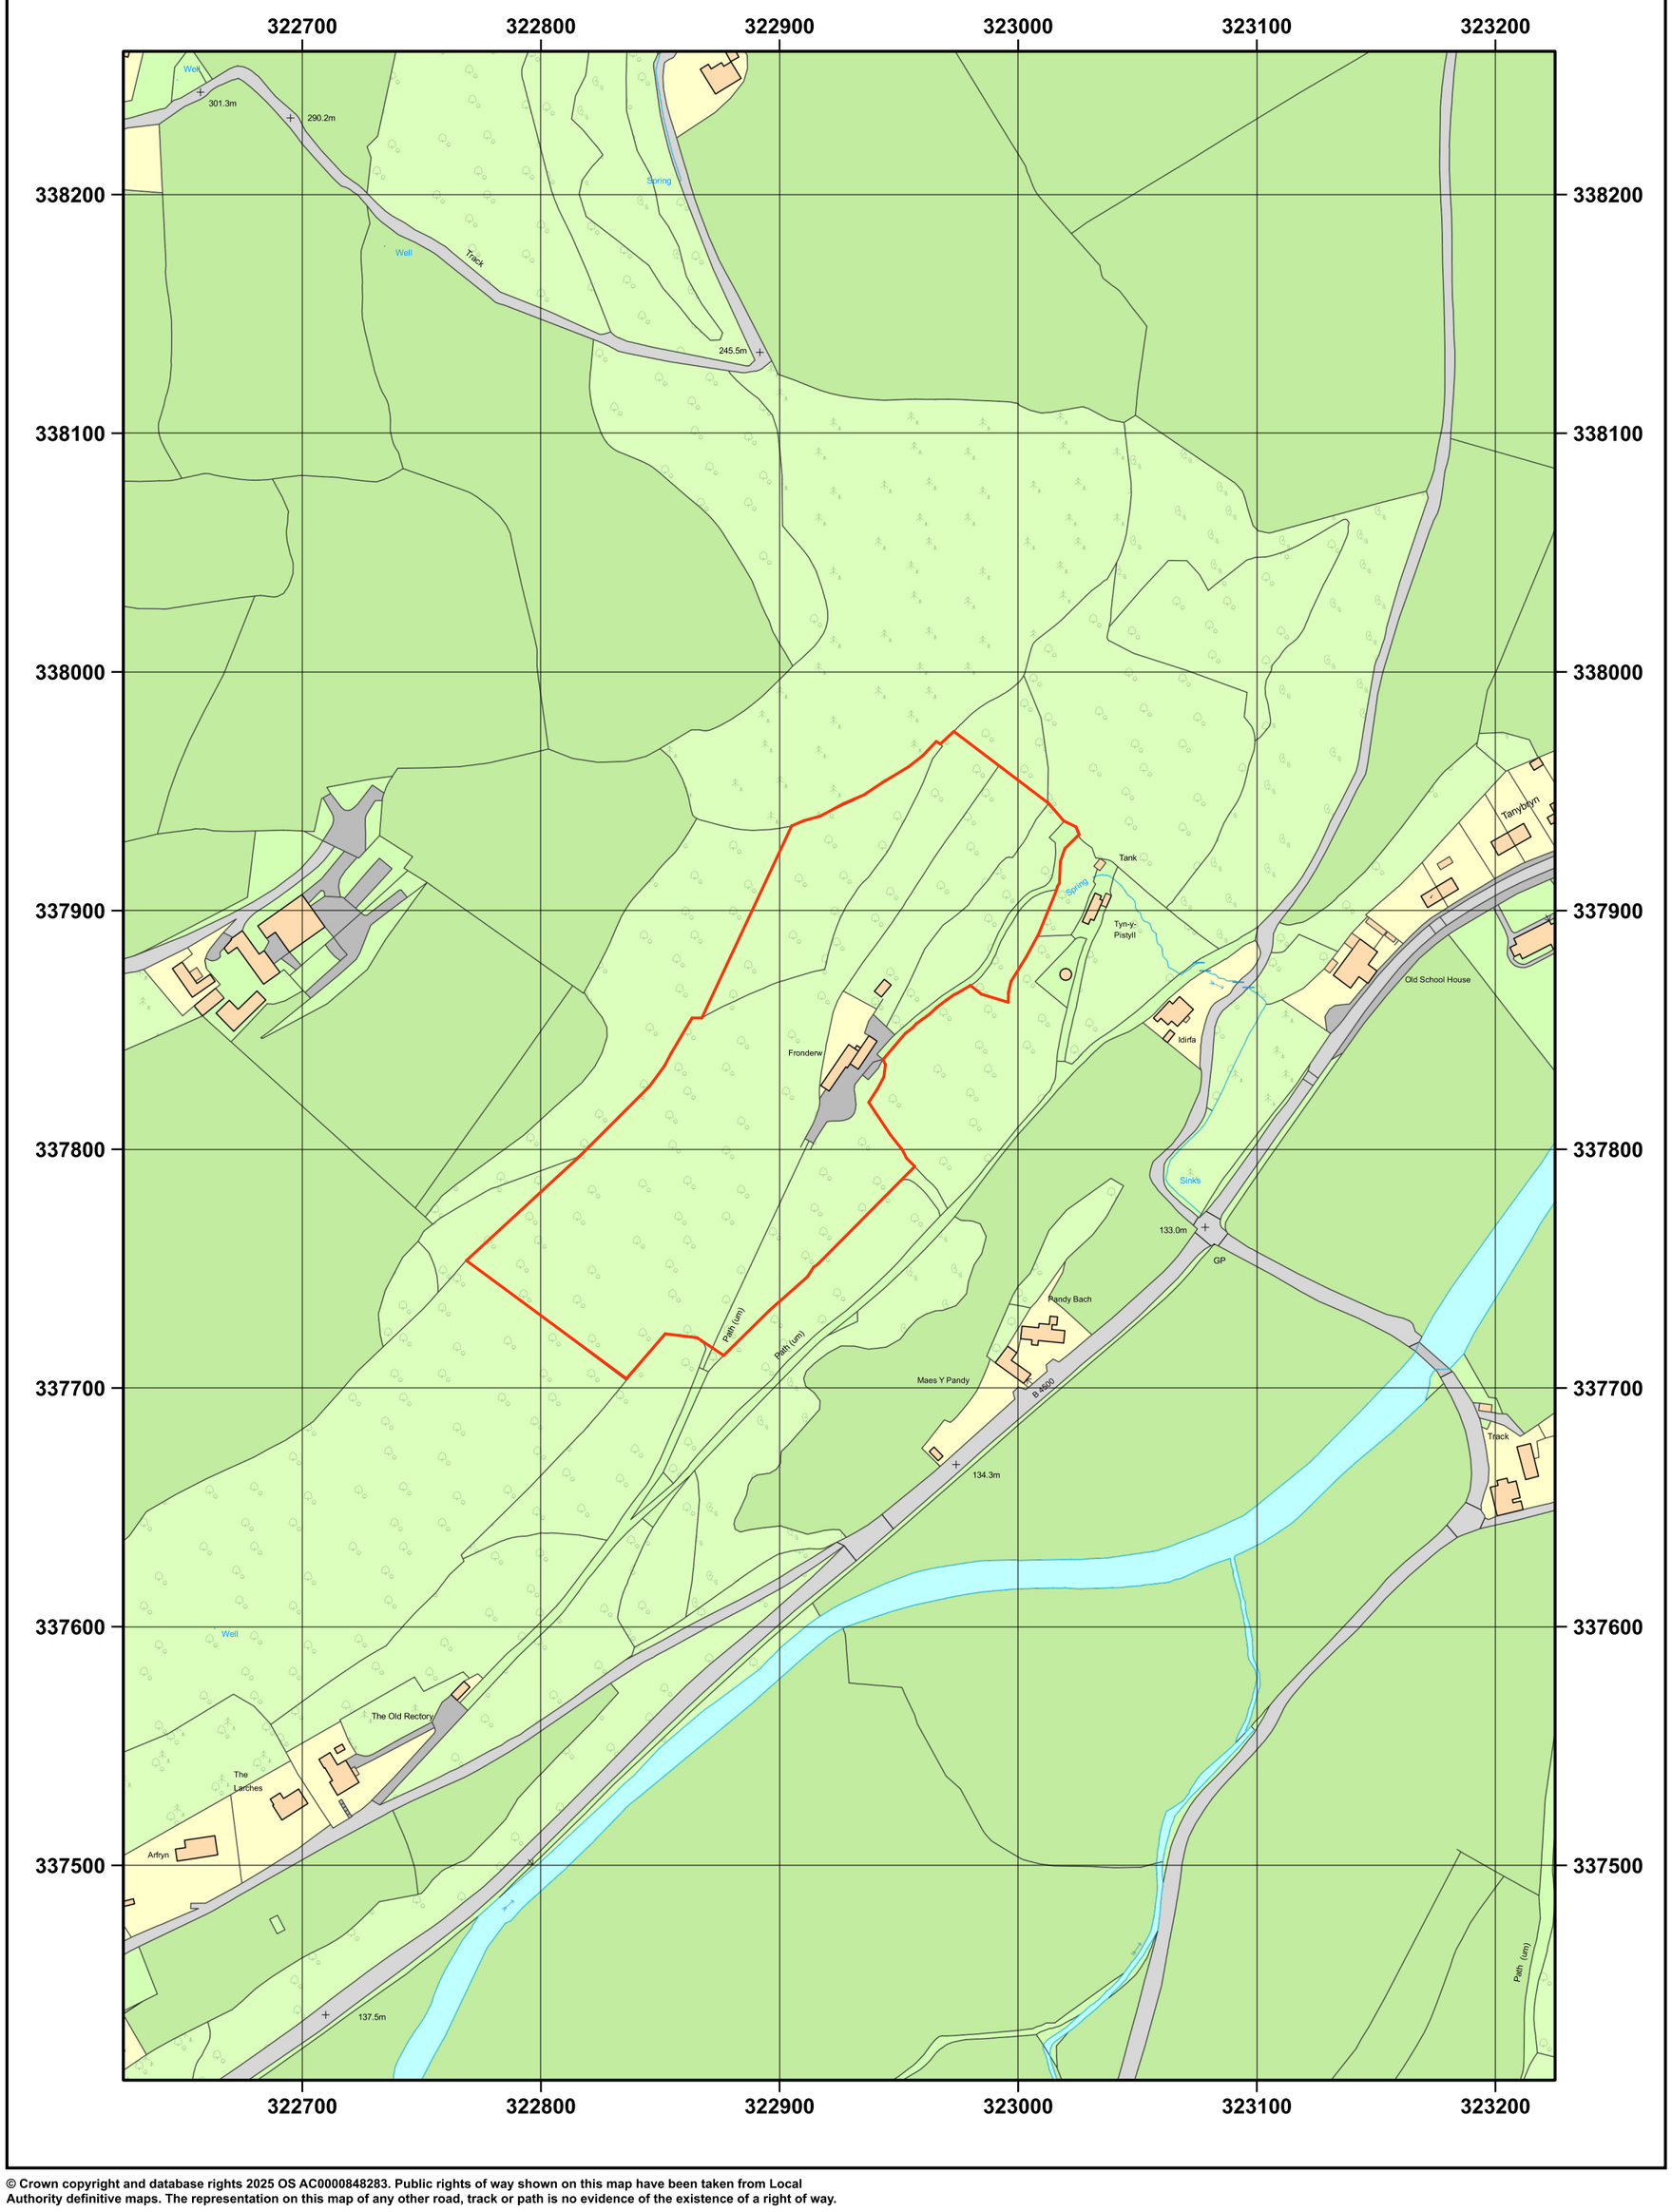

© Crown copyright and database rights 2025 OS AC0000848283. Public rights of way shown on this map have been taken from Local Authority definitive maps. The representation on this map of any other road, track or path is no evidence of the existence of a right of way.

Fron Derw LL20 7AH

Supplied by: www.ukmapcentre.com Product Info: www.ukmapcentre.com/rural-site-location-plans-2500-scale

Production Date:08/01/2025 Serial No: 301083

Centre Coordinates:322925,337835

Ordnance Survey Licensed Data

Client	G. Faire
Project Address	Fron Derw Pontfadog LL20 7AH
Project Number	24_01
Drawing Scale	1:2500 @ A2
Drawing Title	Location Plan
Drawing Number	24_01-Z-P-00/00