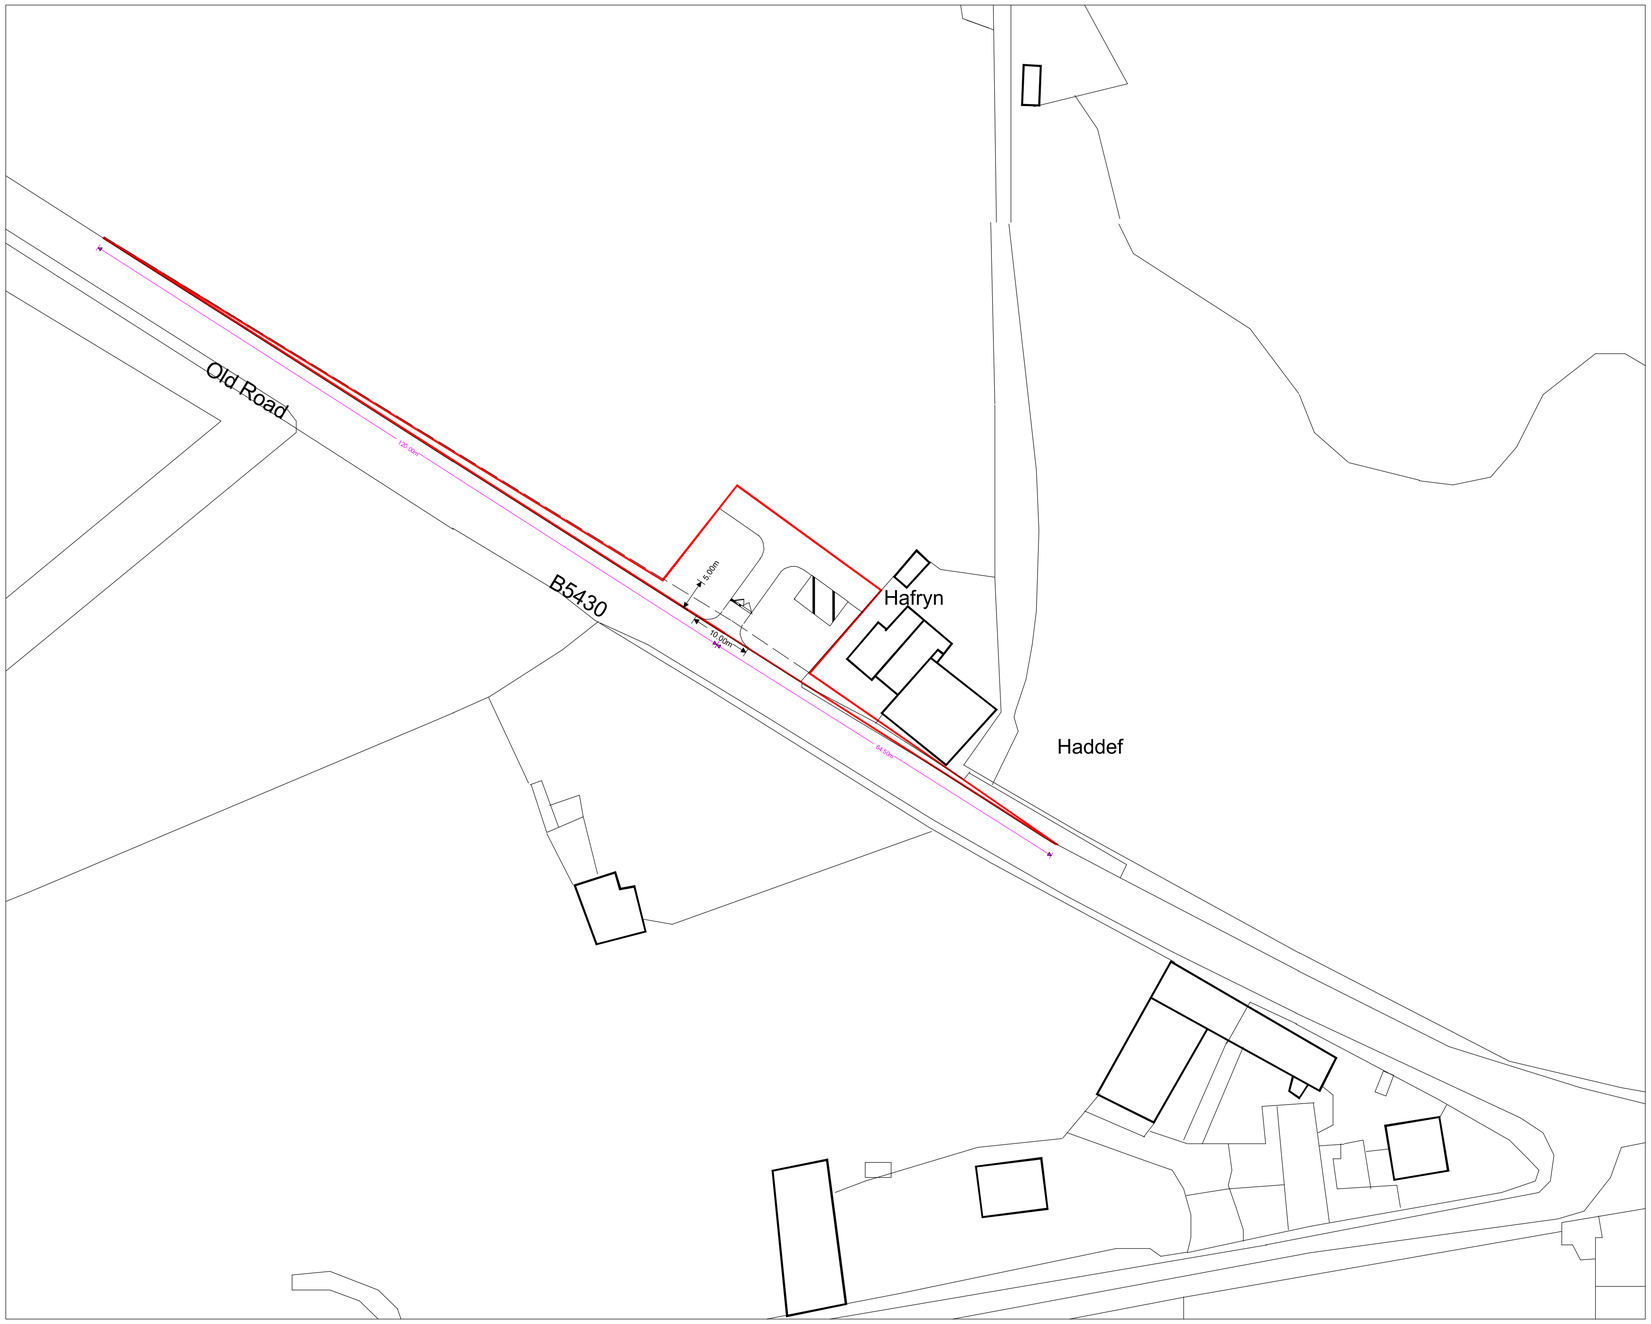


N

Ordnance Survey © Crown copyright 2024 All rights reserved. Licence number 100057264

0 20 50m

New Access Plan - 325215, 352975.
Hafryn, Old Road,
Bwlchgwyn, Wrexham, LL11 5UH.
Scale 1 to 500
Date November 2024
2446-01 New Access Plan 1 to 500 A1

Stephen Locke Associates