
SCOPE II - 3 275 m²

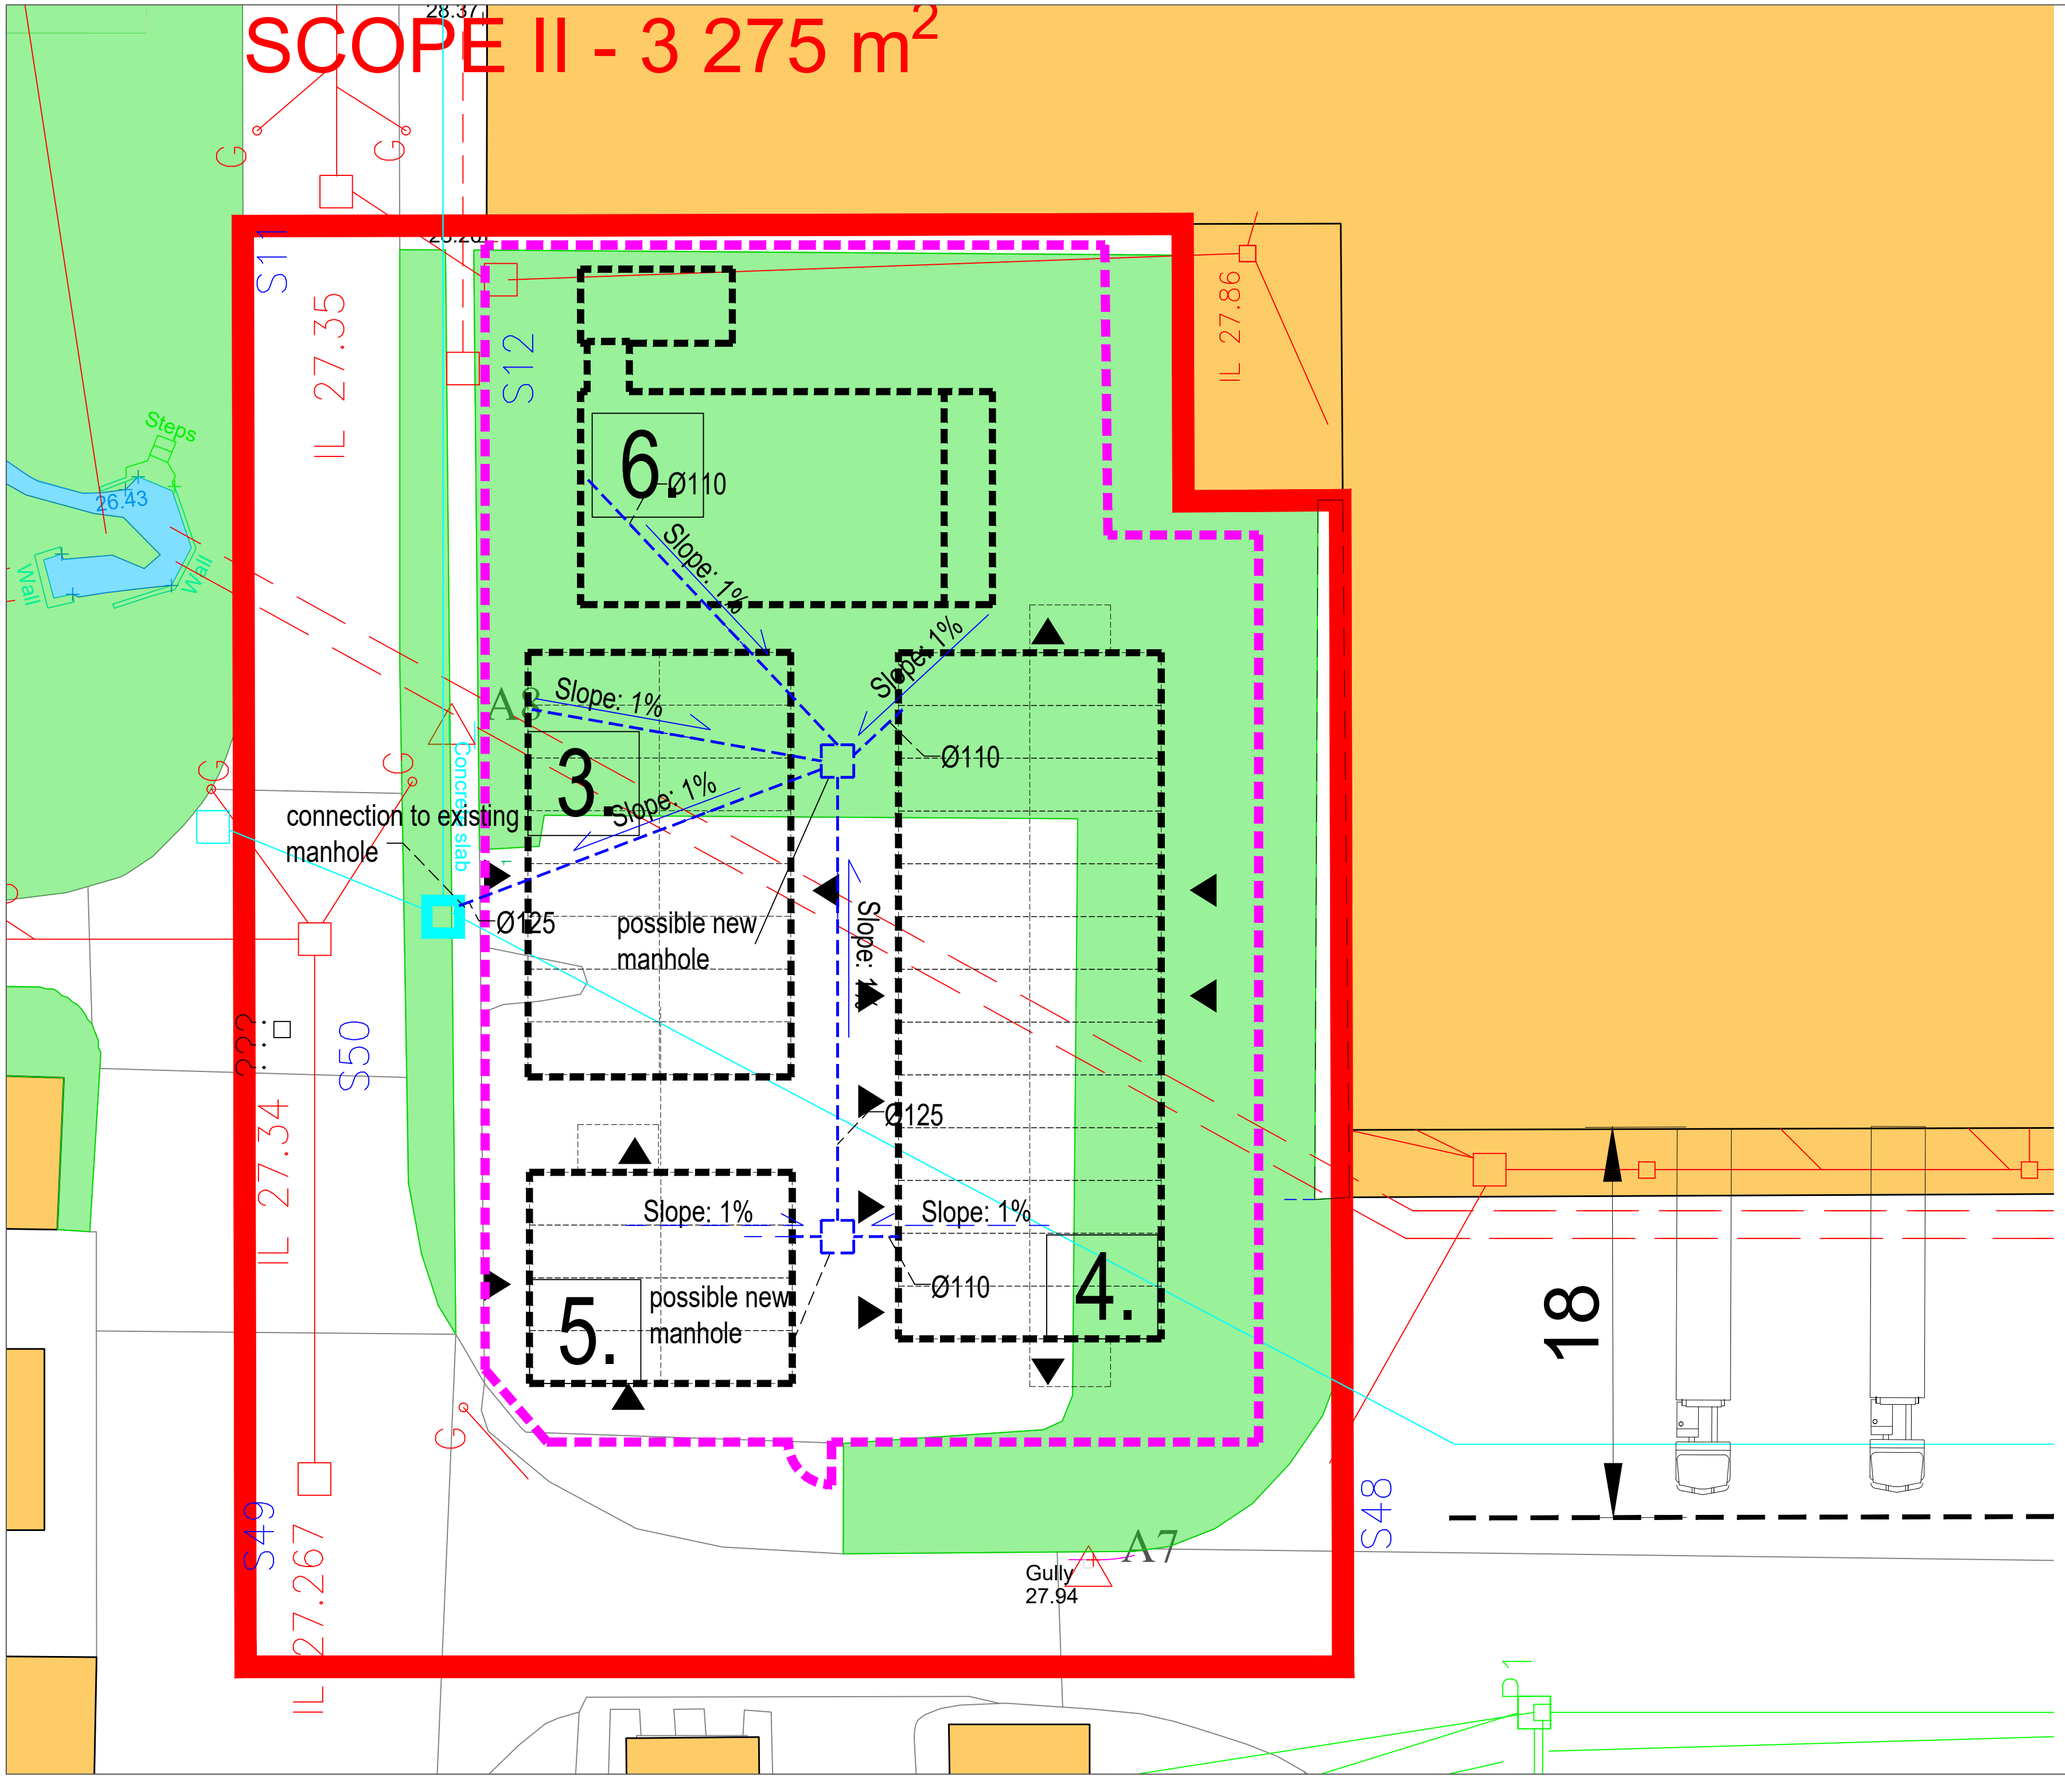

N

LEGEND:

- Temporary units boundary
- 3. Temporary Container Canteen
- 4. Temporary General Contractor container
- 5. Temporary General Contractor container
- 6. Temporary Training Center container
- Entrance
- New possible manhole
- New foul water network
- Existing
- Existing buildings
- Existing hardened areas /pavements, roads, foundations, car park/
- Greenery
- Existing Foul water network
- Connection point to the existing foul network

DESIGN COMPANY

blue PROJECTS

BLUE PROJECTS Sp. z o.o.
ul. Przeskok 2
00-032 Warszawa Polska

CLIENT

Kellanova

ADRESS Bryn Ln, Wrexham LL13 9UT

PROJECT NAME

TEMPORARY CONTAINERS

ADRESS Bryn Ln, Wrexham LL13 9UT

This Drawing and all the information it contains cannot be copied, reproduced or used, partially or entirely without the written agreement of Blue Projects Company and cannot be used for any other purpose but the one for which it was elaborated

DESIGNED BY	Seda Akdağ

DRAWING NAME

PROPOSED FOUL DRAIN CONNECTION PLAN - SCOPE II

DISCIPLINE	ARCHITECTURE				
PHASE	PLANING APPLICATION				
FORMAT	A2	SCALE	1 : 200	DATE	15.01.2025

PROJECT NUMBER	DISCIPLINE	DRAWING	NUMBER	REVISION
BPUK-124	C	501-A-LAY	0018	00