
SCOPE II - 3 275 m²

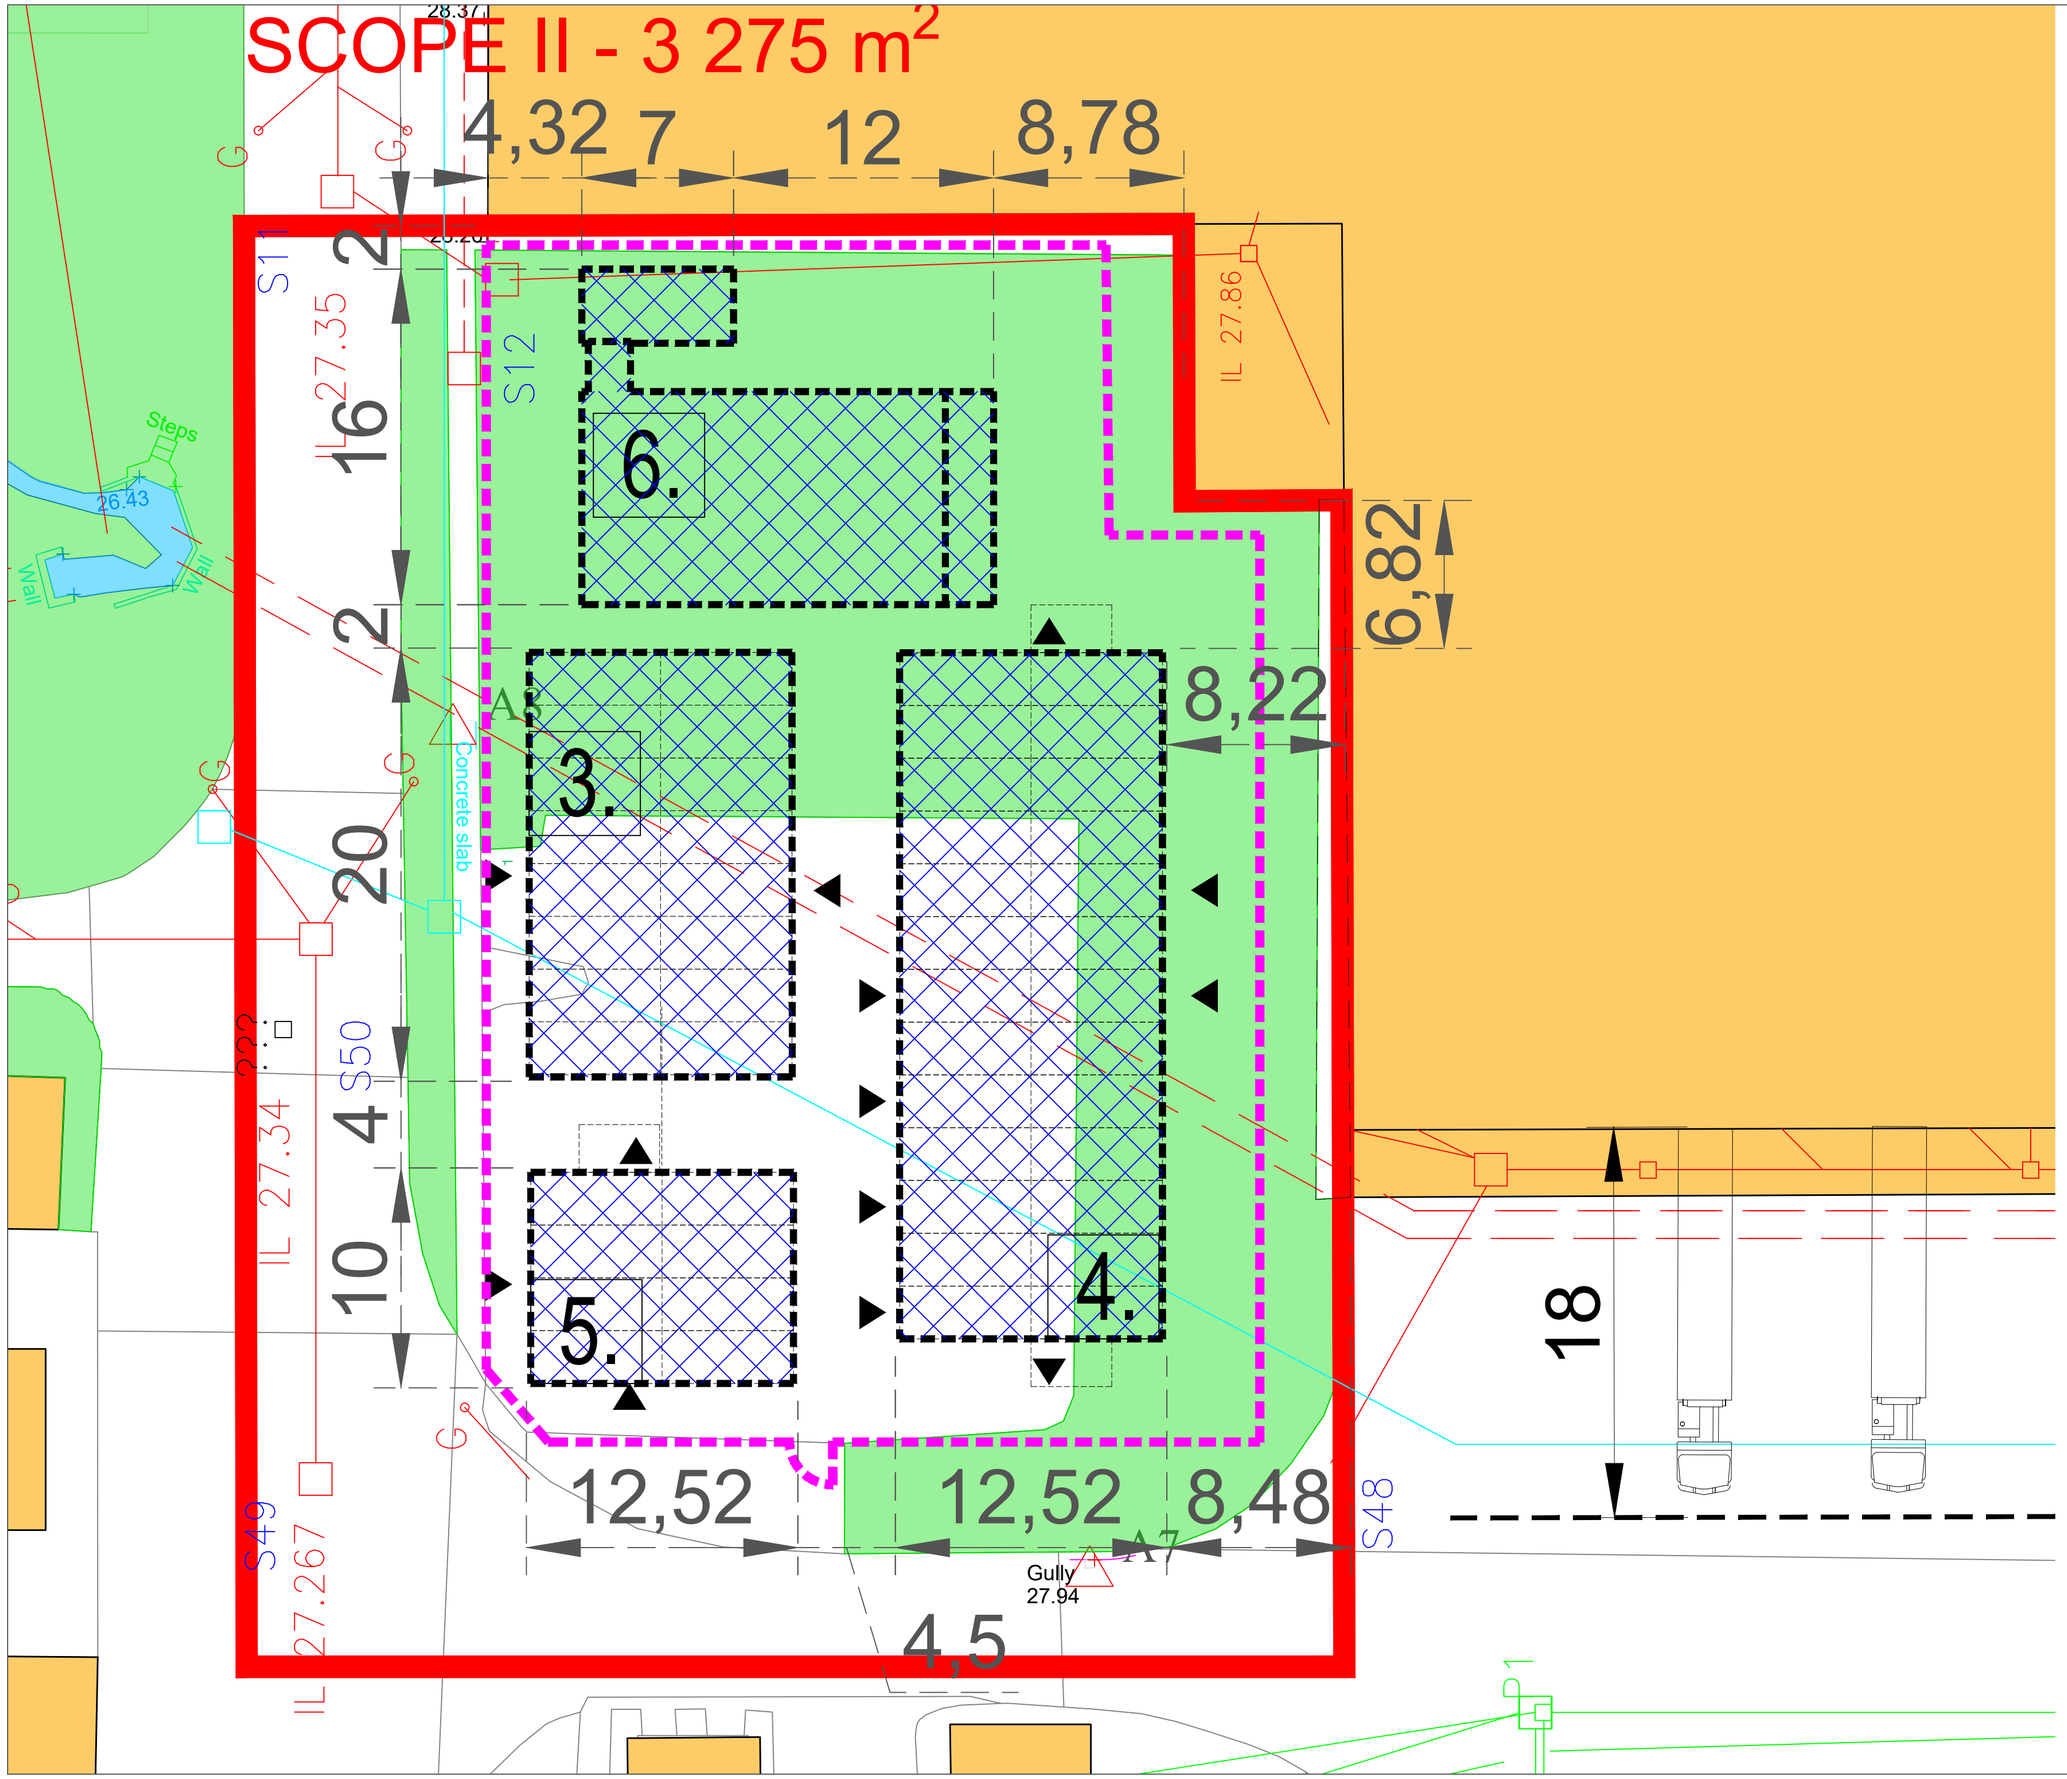

N

LEGEND:

- Temporary units boundary
- 3. Temporary Container Canteen
- 4. Temporary General Contractor container
- 5. Temporary General Contractor container
- 6. Temporary Training Center container
- Support foundation for each container
- Entrance
- Existing
- Existing buildings
- Existing hardened areas /pavements, roads, foundations, car park/
- Greenery

DESIGN COMPANY

blue PROJECTS

BLUE PROJECTS Sp. z o.o.
ul. Przeskok 2
00-032 Warszawa Polska

CLIENT

Kellanova

ADRESS Bryn Ln, Wrexham LL13 9UT

PROJECT NAME

TEMPORARY CONTAINERS

ADRESS Bryn Ln, Wrexham LL13 9UT

This Drawing and all the information it contains cannot be copied, reproduced or used, partially or entirely without the written agreement of Blue Projects Company and cannot be used for any other purpose but the one for which it was elaborated

DESIGNED BY	Joanna Sierocinska
DRAWING NAME	PROPOSED SITE LAYOUT PLAN - SCOPE II
DISCIPLINE	ARCHITECTURE
PHASE	PLANING APPLICATION

FORMAT	SCALE	DATE
A2	1 : 200	15.01.2025

PROJECT NUMBER	DISCIPLINE	DRAWING NUMBER	REVISION
BPUK-124	C	501-A-LAY 0017	00