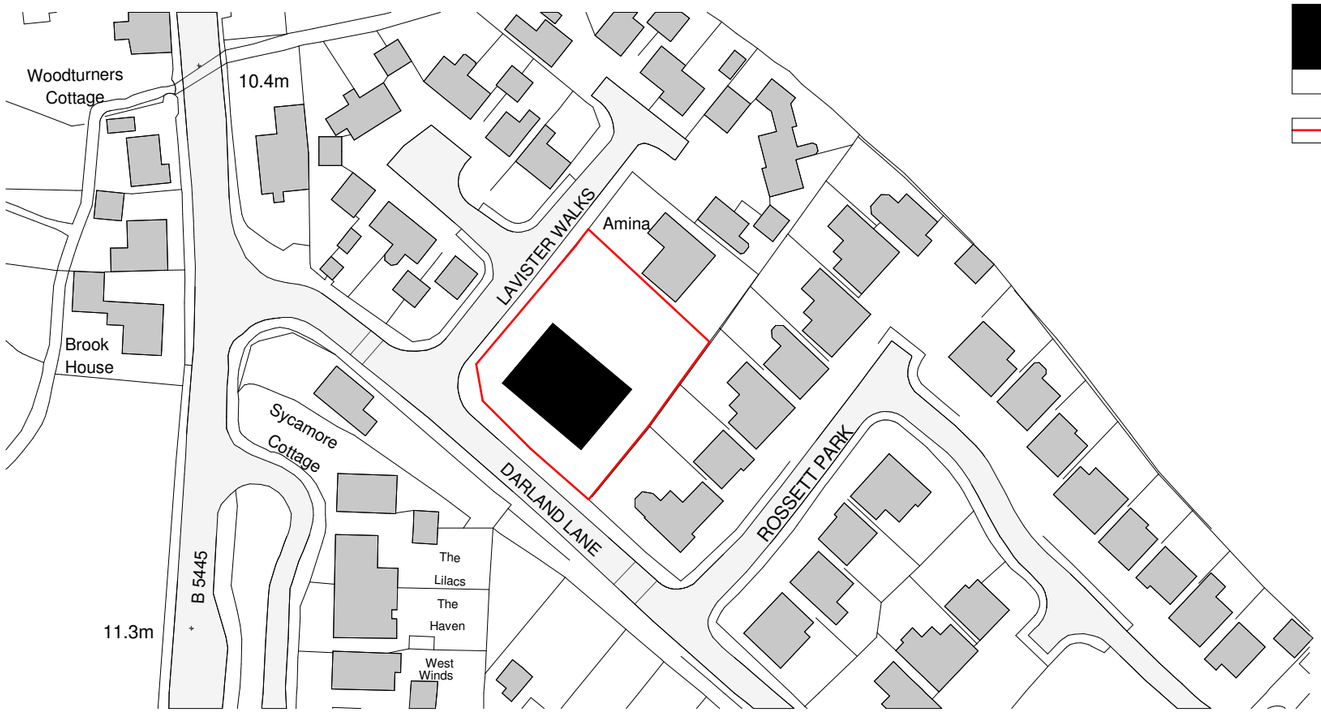


1 **Site_Location_Plan**
1 : 1250

Schedule_Site_Boundaries		
	Name	**Area**
	Development Boundary	1393.4 m²

0m 25m 50m 75m 100m

Drawing Scale 1:1250 @ A3

Four Architects Limited (11613893)
Note:
This drawing is copyright.
Do not scale dimensions from drawings.
All dimensions must be checked on site by contractor or suitable qualified individual.
Contractor to report any discrepancies, errors or omissions prior to commencing work.

Project Title: **Darland Road, ROSSETT**
Location: **Darland Rd, ROSSETT**
Drawing title: **Site_Location_Plan**
Status: **PLANNING**
Scale: **1 : 1250**
Date: **21-06-16**
Job Number: **21-006**
Drawing Number: **FA-DR-03-101**
Revision: **P1**

Four
Architects
113 Portland Street, Manchester, M1 6DW
Tel. 01614707969 Email. info@fourarchitects.co.uk