
NORTH

Ordnance Survey®
UKmapcentre.com

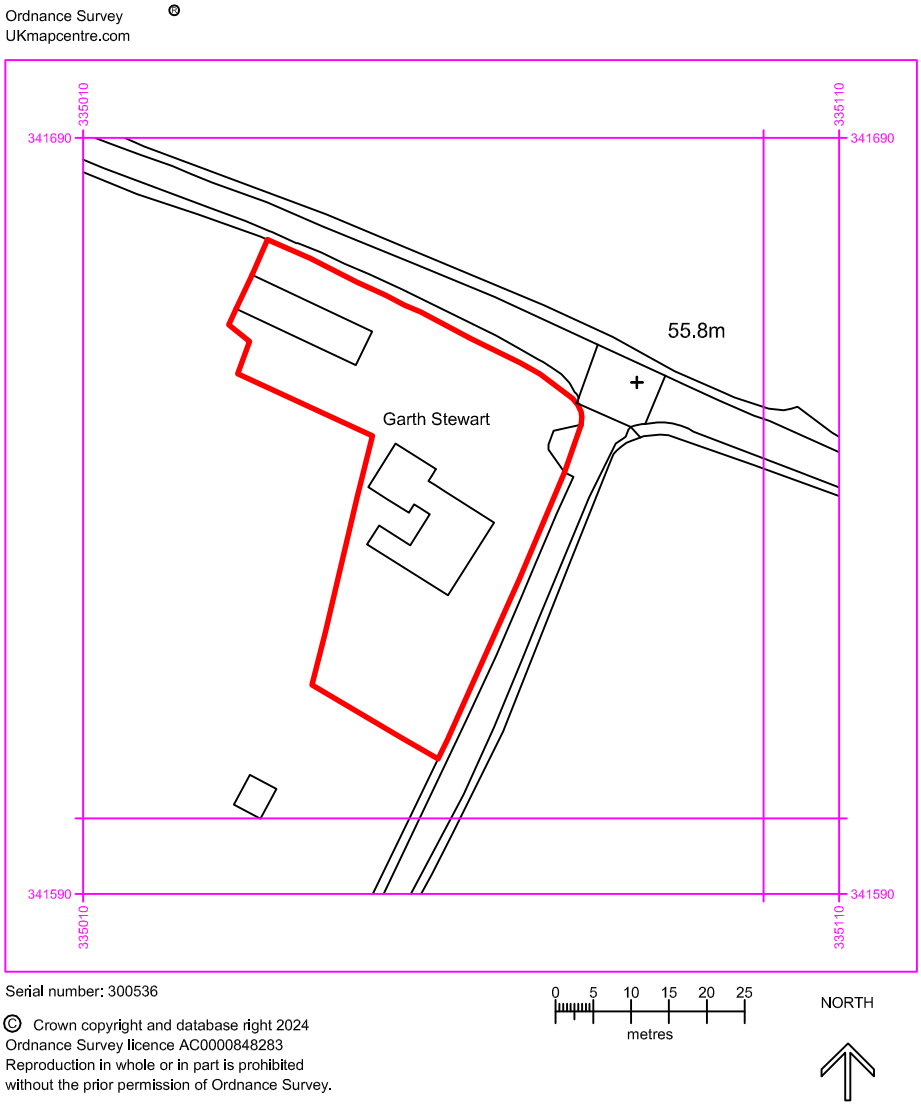

0 20 40 60 80 100

1:1250 scale bar in metres

go2plan Planning & Design Tel: 07957 634478 email: jon@go2plan.co.uk	SITE LOCATION PLAN GARTH STEWART ERBISTOCK WREXHAM LL13 0DH	Dwg No. GSE 001 Scale: 1:1250 @ A4 date: 30.12.24 drawn: jon evans