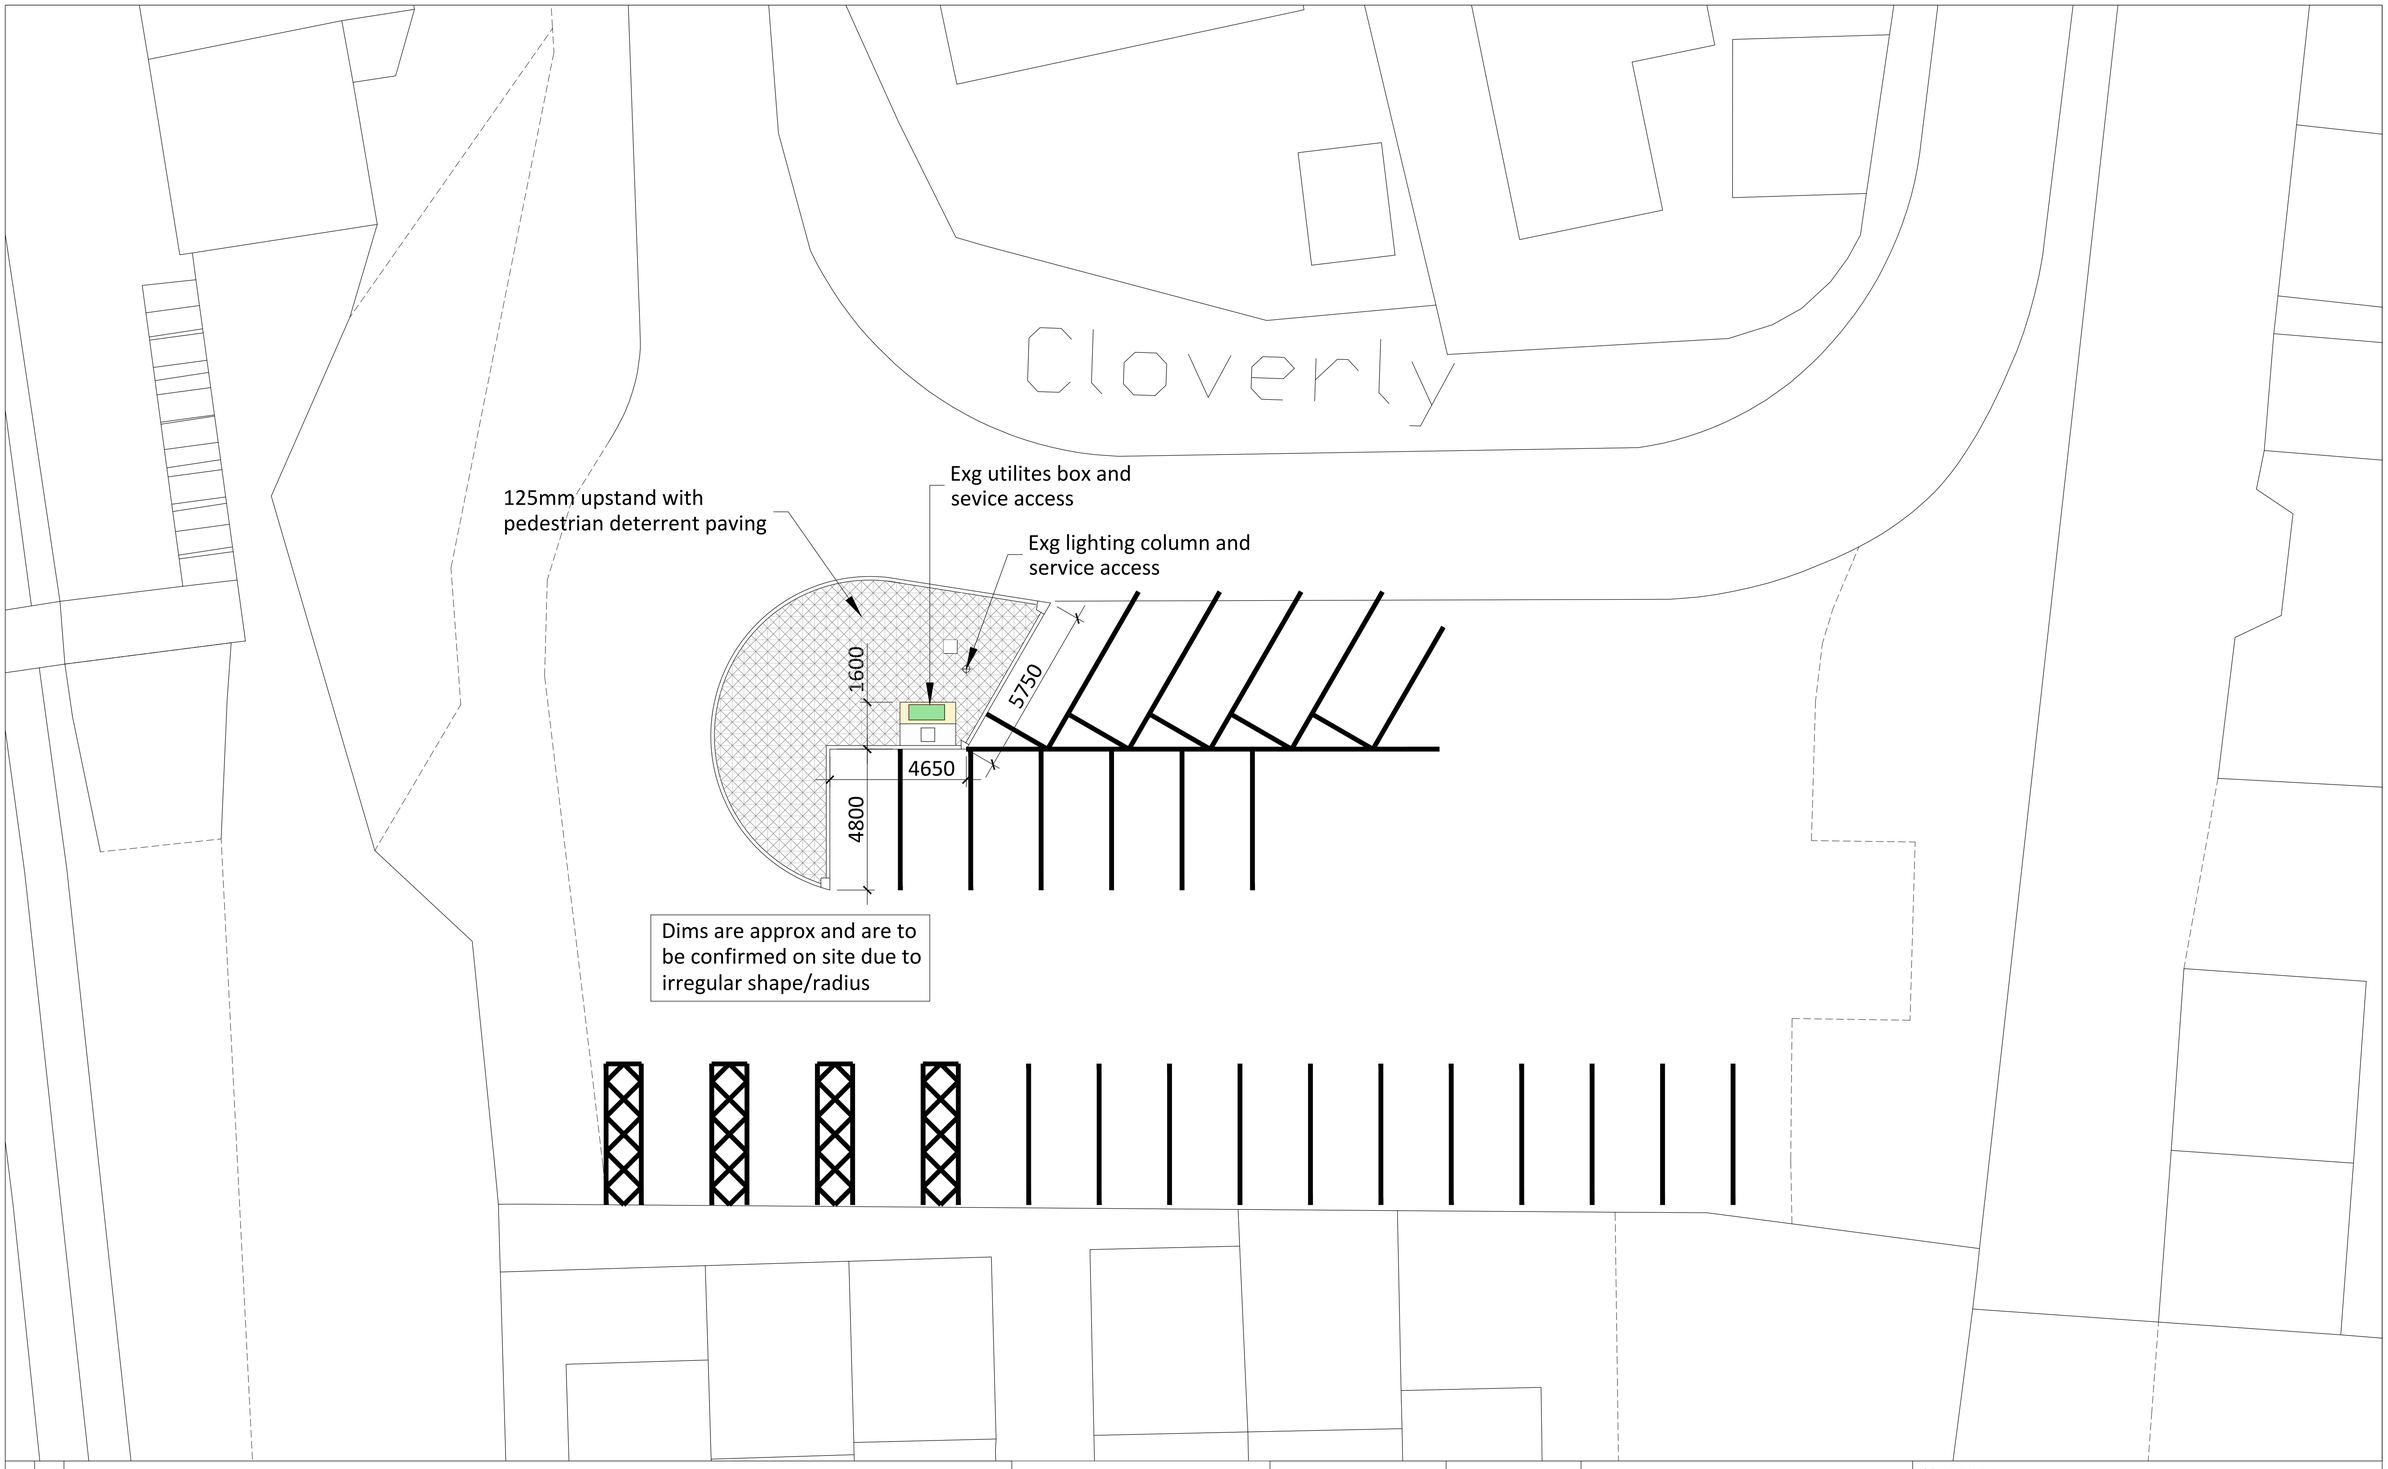


DRAWING NUMBER: Cefn Mawr 01 A

wrexham COUNTY BOROUGH COUNCIL
CYNGOR BWRDEISTREF SIROL wrecsam

WREXHAM COUNTY BOROUGH COUNCIL

ABBEY ROAD SOUTH, WREXHAM INDUSTRIAL ESTATE, WREXHAM, LL13 9PW.

JOHN A. BRADBURY
HEAD OF ENVIRONMENT

Tel. (01978) 292067
Fax. (01978) 729601

JOB NUMBER:	TE
DACDIV GROUP:	Active Travel
DRAWN BY:	dlm
CHECKED BY:	dlm
APPROVED BY:	
SCALES:	1:100
NATIONAL GRID REF:	SJ 30051 43772
STATUS:	Scheme

AMENDMENTS:		DATE
A	First issue	05/09/24

SCHEME TITLE: Cycle Racks at Ruabon train Station AT Route Wrex-Ruab-C0020

DRAWING TITLE: Existing Plan

DRAWING NUMBER: Ruabon 01 A