
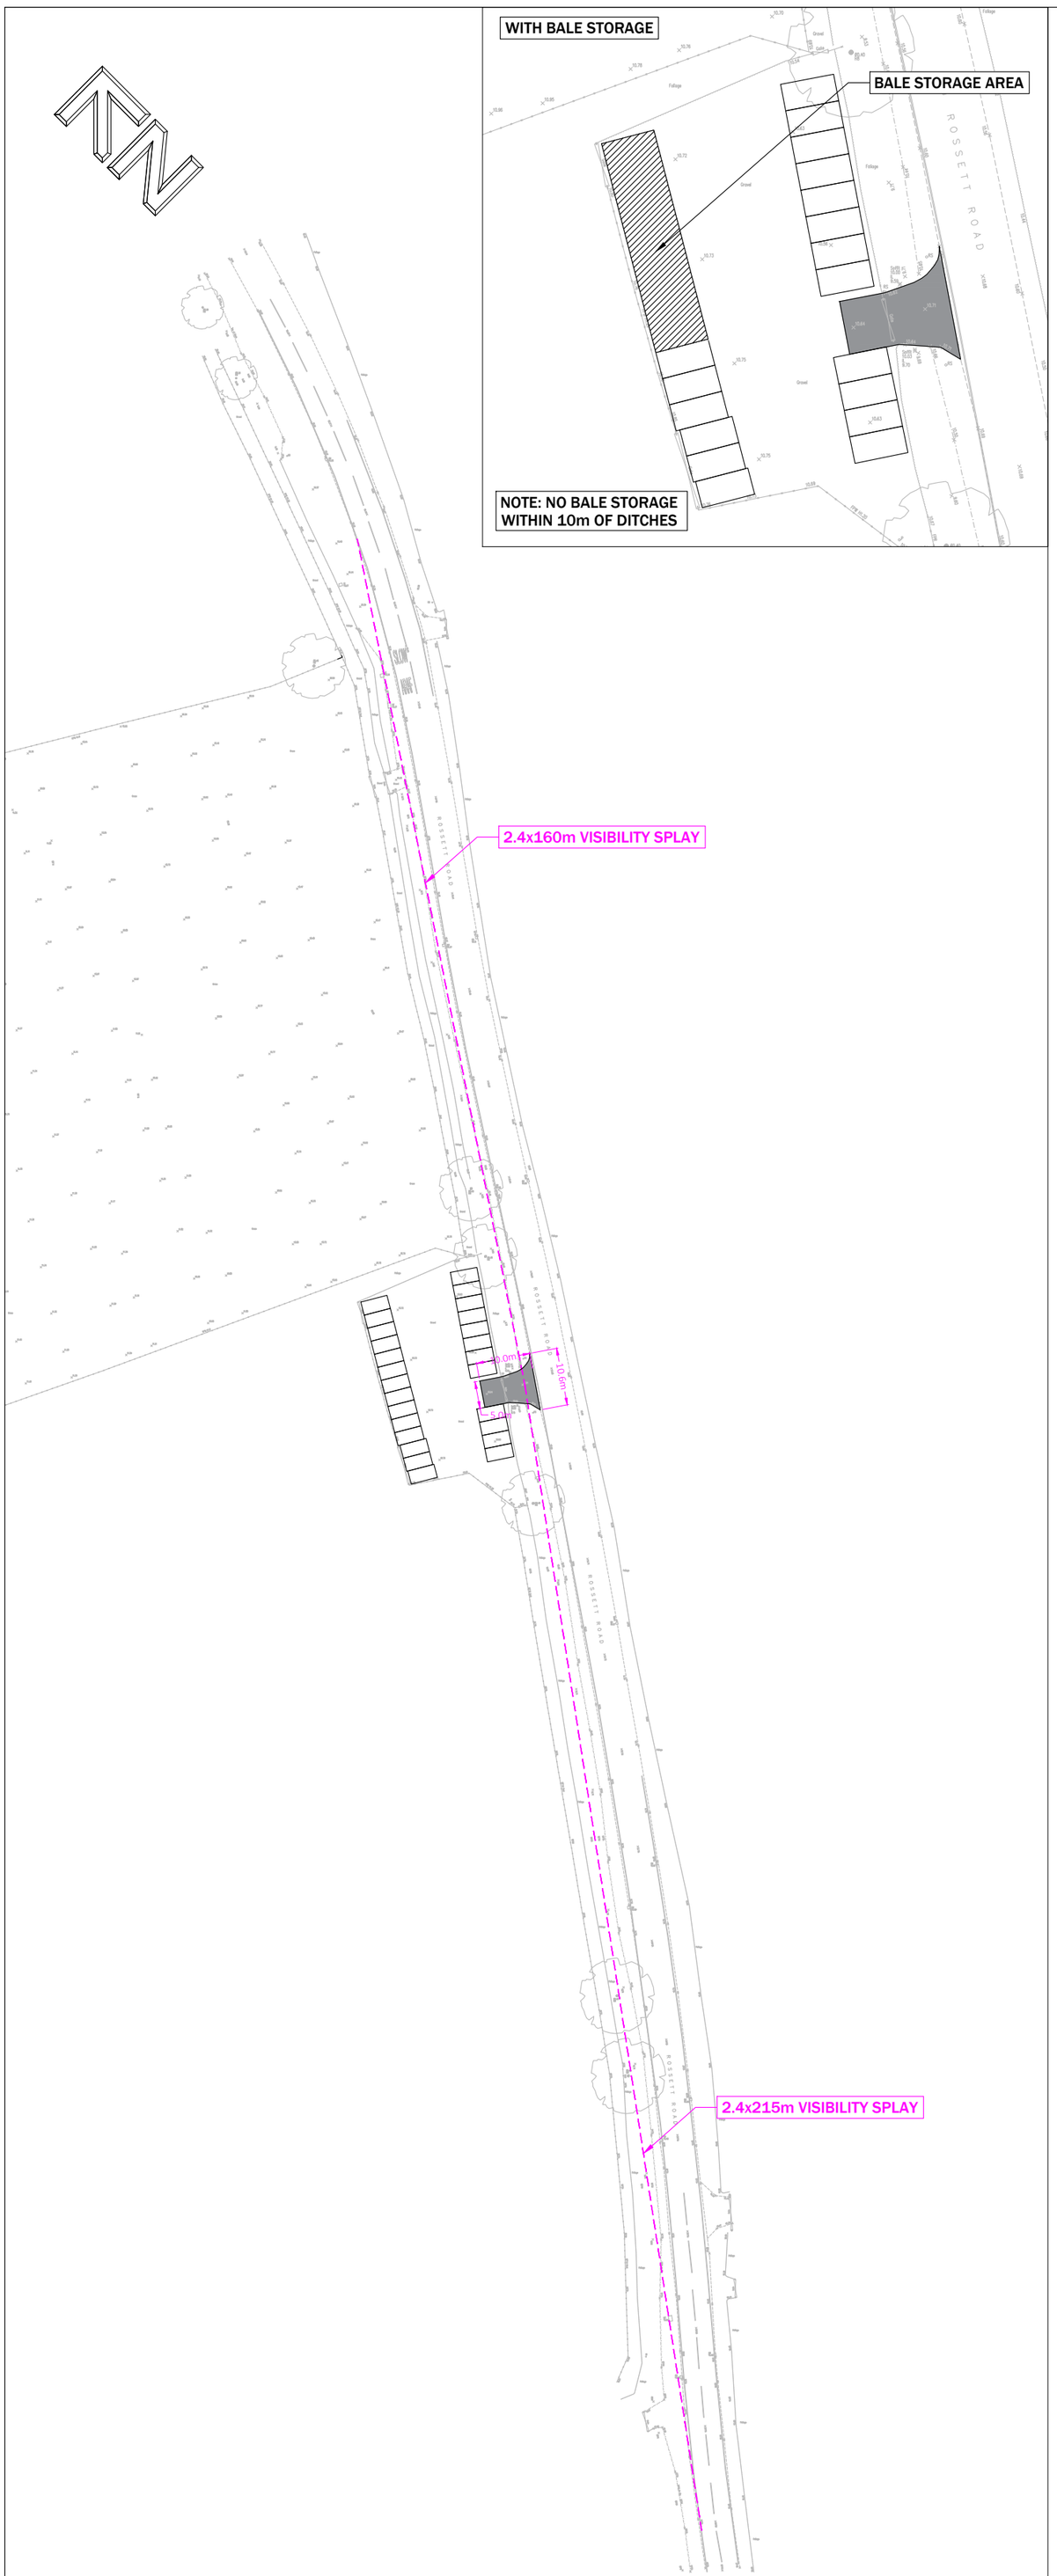


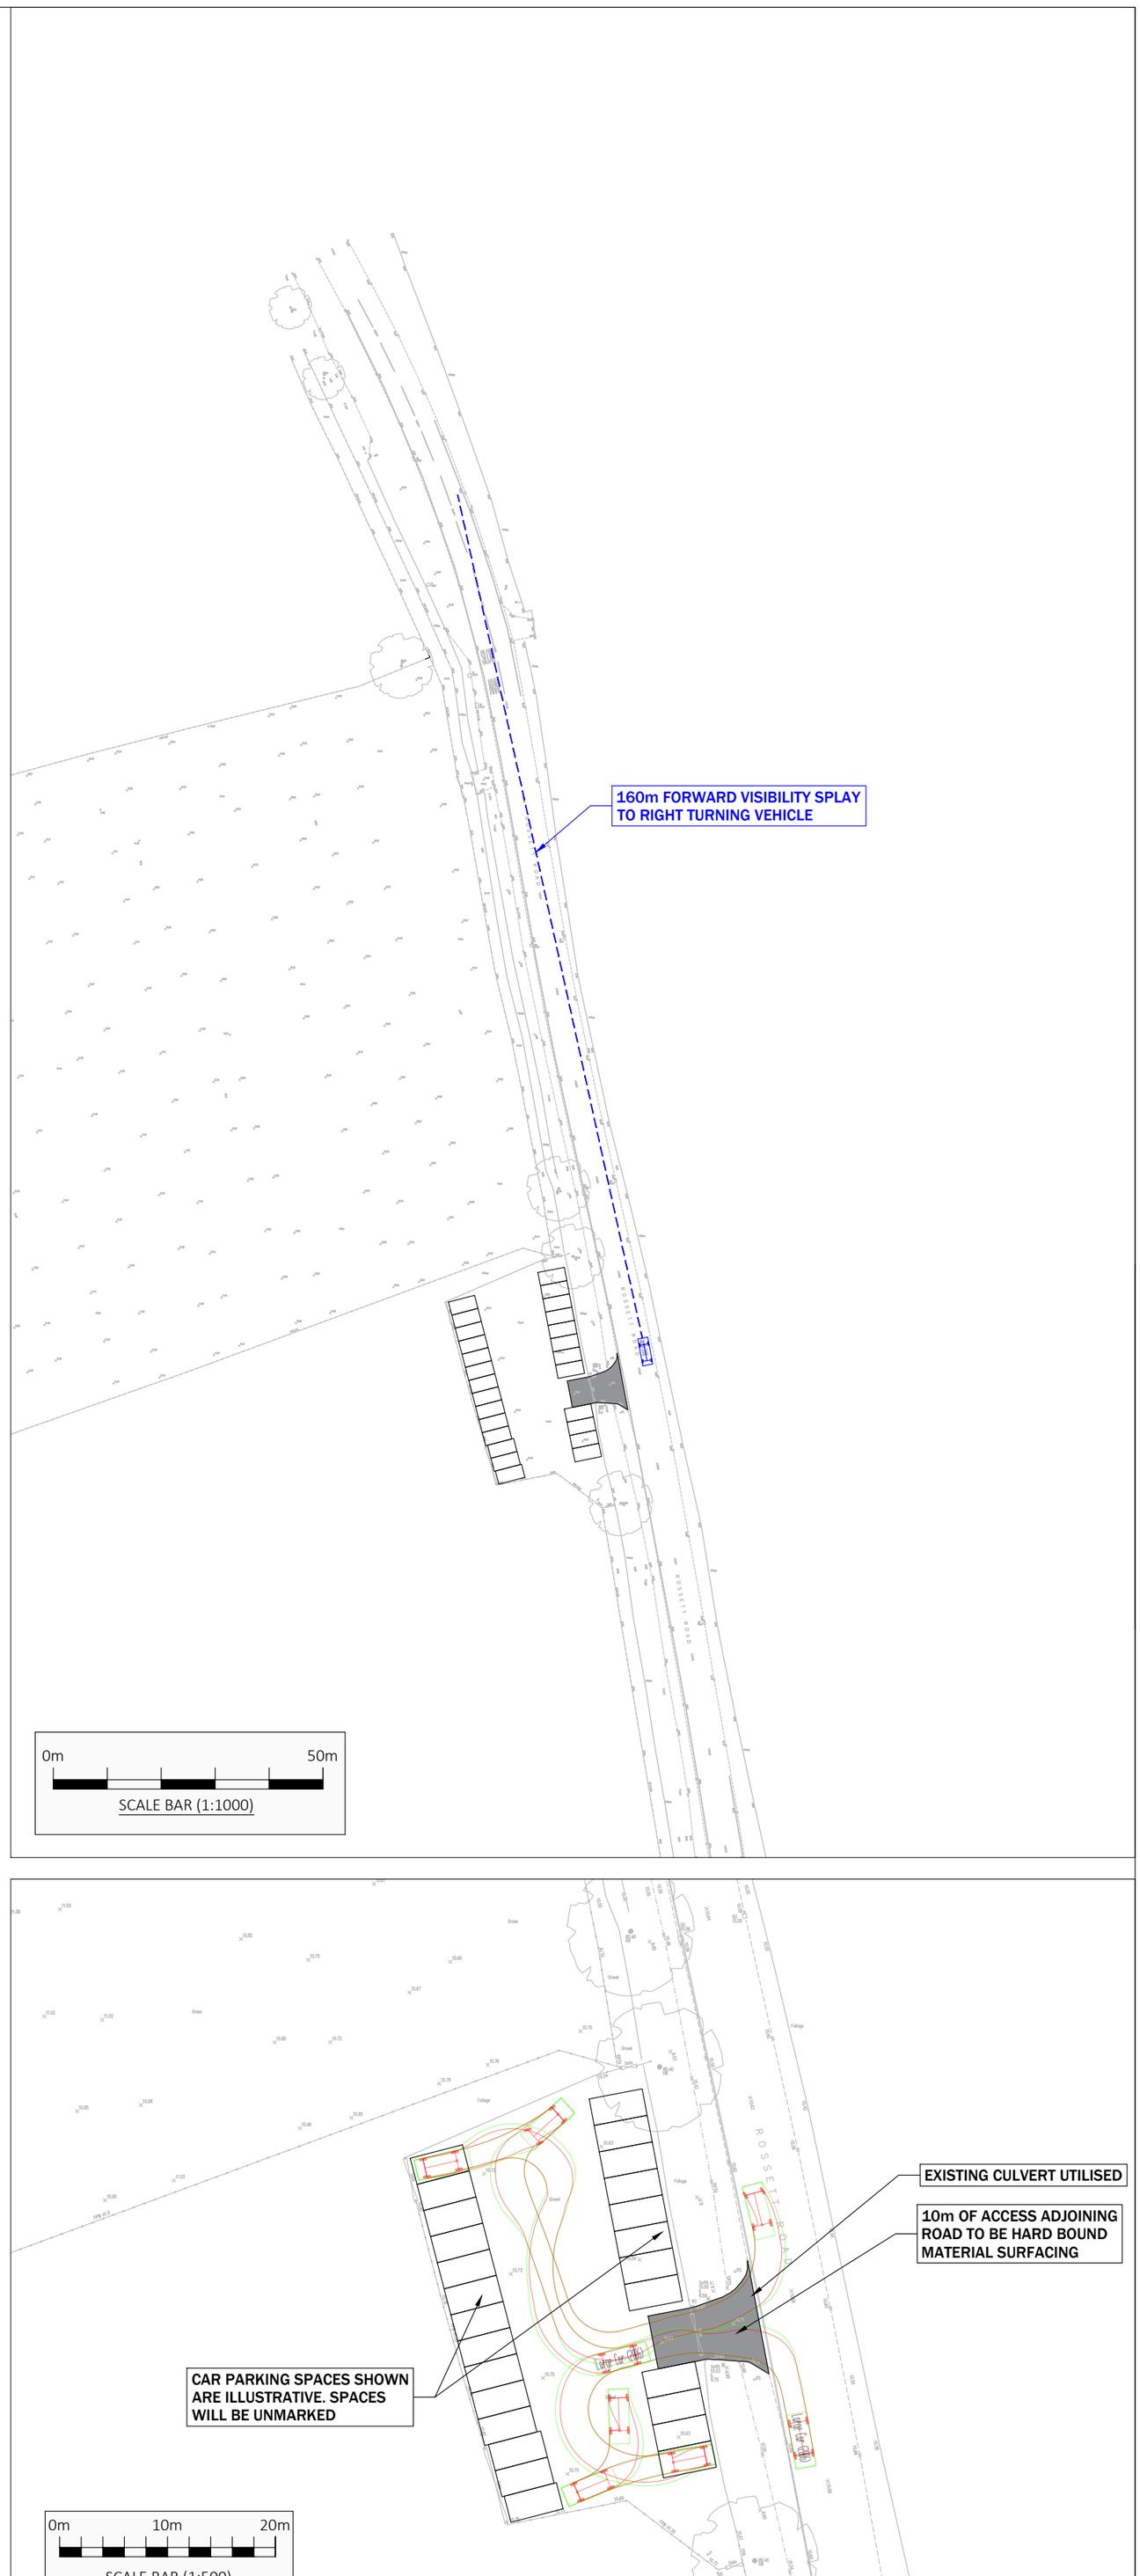

VEHICLE MODEL USED IN SWEPT PATH ANALYSIS

Large Car (2006)	
Overall Length	5.079m
Overall Width	1.872m
Overall Body Height	1.525m
Min Body Ground Clearance	0.310m
Max Track Width	1.831m
Lock to lock time	4.00s
Kerb to Kerb Turning Radius	5.900m

Prime Transport Planning
Together for Progress

9 Hurricane Court
Liverpool International Business Park | Estuary Boulevard | Liverpool | L24 8RL
www.primetp.co.uk | 0151 728 1860

Rev	Date	By	Revision notes
B	16/01/25	RO	VARIOUS AMENDMENTS
A	02/01/25	RO	PARKING AMENDED

Status

INFORMATION

Project

THE TAIL TRAIL, ROSSETT ROAD, HOLT, WREXHAM

Title

SITE ACCESS VISIBILITY AND CAR PARK AREA

Drawn by	Issue date
RO	28 NOV 2024

Scale(s)

1:1000 / 1:500 @ A2

Drawing No

P24092-001B