
0 1 5 10m

Scale 1:100

N


(c) Crown Copyright and Database Rights 2024 OS 100060020

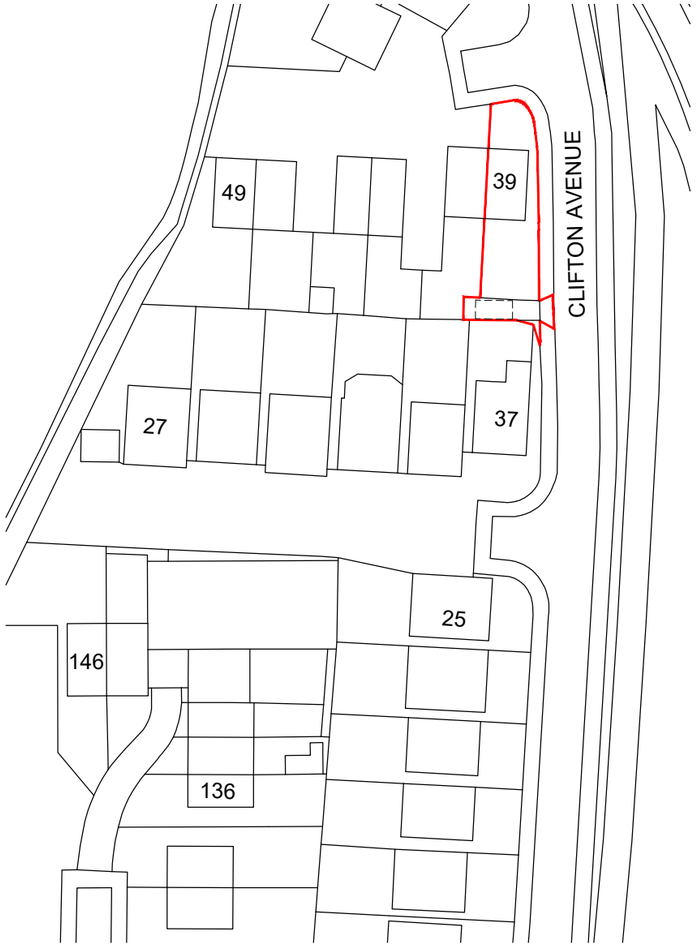

LOCATION PLAN 1:1250

0 12.5 62.5 125m

Scale 1:1250

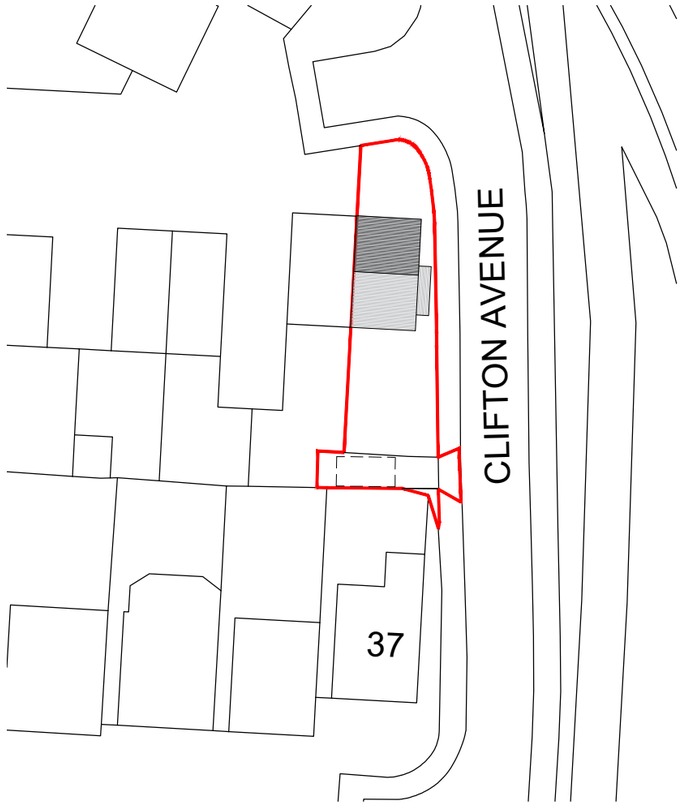

BLOCK PLAN 1:500

0 5 25 50m

Scale 1:500

NOTES
1. This drawing is copyright of: PLANNING BY DESIGN LTD. Reproduction is only to take place with our written authority.
2. These Plans are subject to 'Planning and Building Regulation Approval' or any other statute in law before building commences.
3. Any structural work where mentioned on the drawing is subject to a qualified structural and civil engineer calculations before building work commences.
4. All drawings marked preliminary or planning are not to be built or manufactured from.
5. If any discrepancies are found in the drawings these are to be brought to the attention of PLANING BY DESIGN for rectification.
6. Boundary line indicative only. Exact location must be determined on site before building work commences.

Rev	Date	Description	Drn By
-	-	-	-
-	-	-	-
-	-	-	-

Planning

Drawing Title: Location and Block Plans

Project & Drawing Number: 24.39CA.P05

Rev:	*Scale:*	*Sheet size:*	*Date:*
-	1:100	A3	Nov 24

Site Address: Peter Healey
39 Clifton Avenue, Brymbo,
Wrexham, LL11 5FS

PLANNING BY DESIGN
FROM CONCEPT TO COMPLETION
Planning By Design Ltd
www.planning-by-design.co.uk
hello@planning-by-design.co.uk