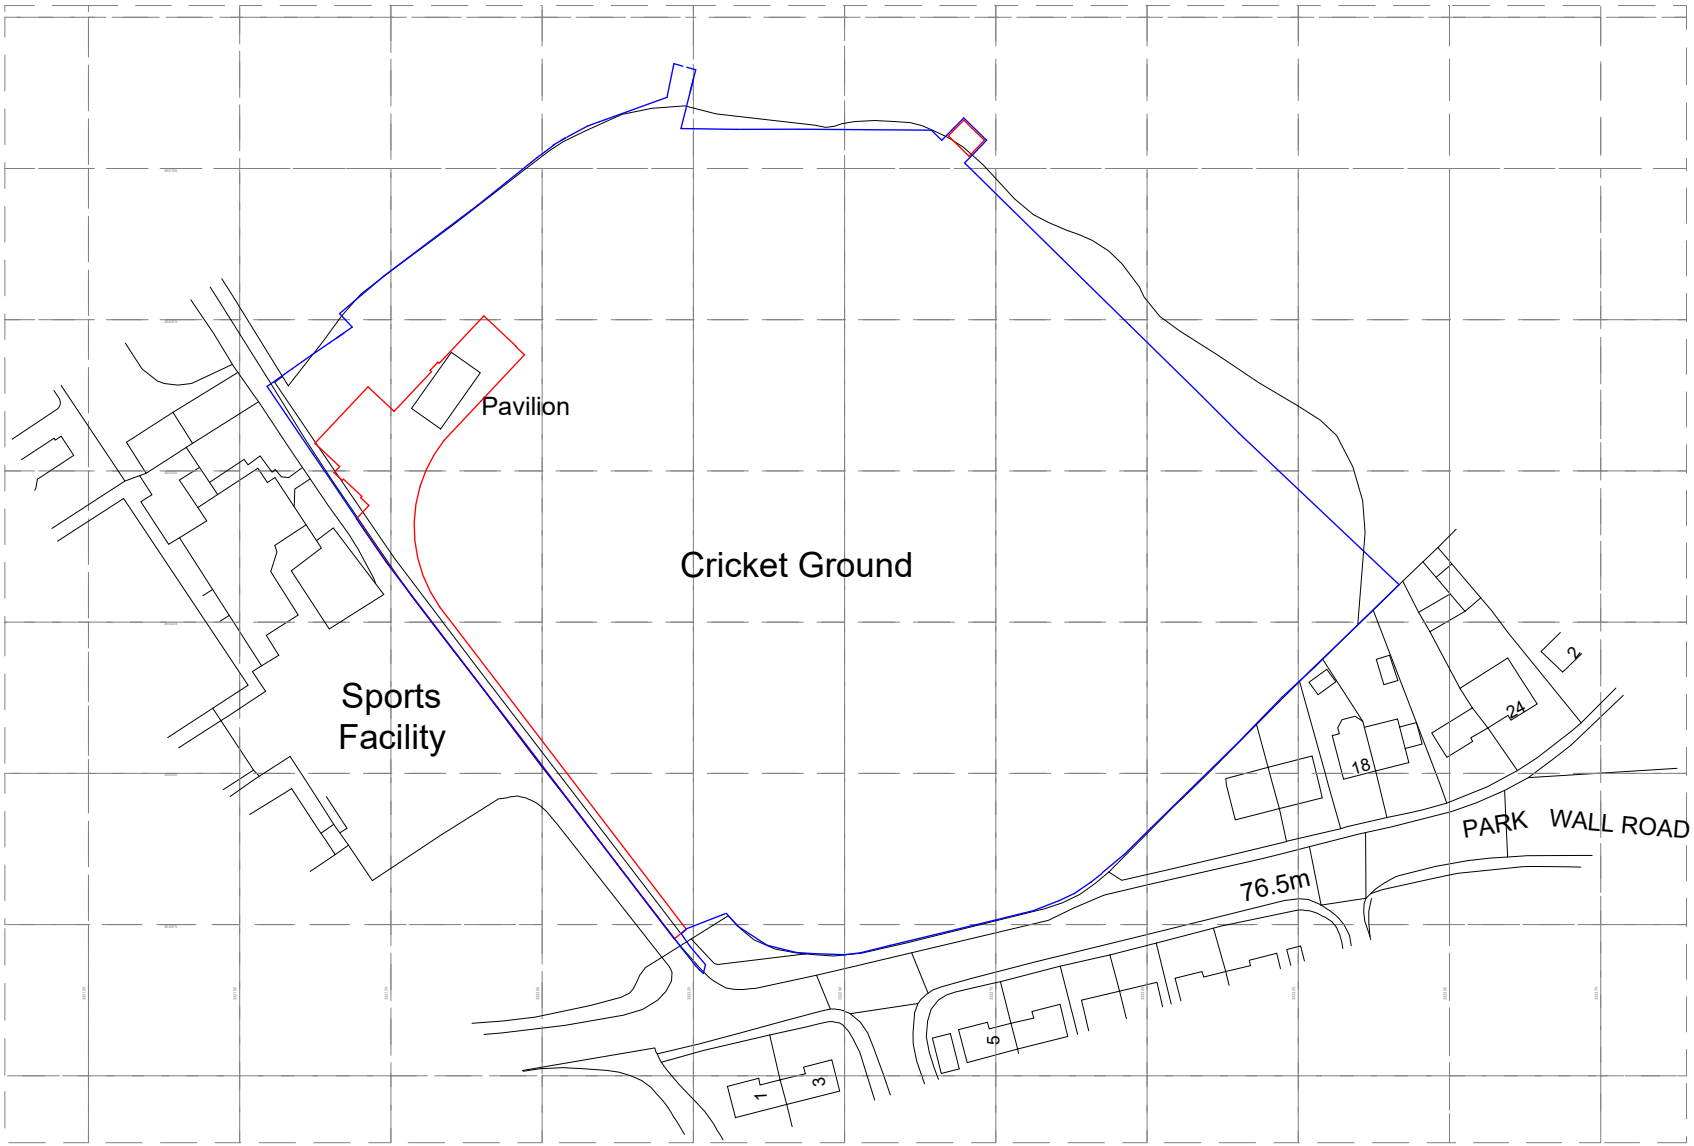


Ordnance Survey, (c) Crown Copyright 2022. All rights reserved. Licence number 100022432

N

0m 25m 50m 75m 100m 125m

VISUAL SCALE 1:1250 @ A4

REV:	DESCRIPTION:	DATE:	BY:	CHK:
P1	Revision 5	01.04.2022	ME	GJ

PRINTED: 05/04/2022 10:35:51

saer architects

www.saer.wales | 01492 472478 | studio@saer.wales

THIS DRAWING IS COPYRIGHT OF SAER ARCHITECTS LIMITED. CHECK ALL DIMENSIONS ON SITE. DISCREPANCIES TO BE NOTIFIED TO ARCHITECT. ELEMENTS OF STRUCTURE SHOWN ARE INDICATIVE AND FOR GUIDANCE. FINAL DESIGN TO STRUCTURAL ENGINEERS DETAILS AND SPECIFICATION.

PROJECT:
Gwersyllt Park Cricket Club

CLIENT:
Gwersyllt Park Cricket Club

DRAWING TITLE:
PLANNING - LOCATION PLAN

PURPOSE OF ISSUE:	STATUS:
PLANNING	S3

DRAWING No:	PROJECT No:
GCC-SAL-A1-00-DR-A-0001	P1085

SCALE:	REVISION:
1 : 1250@A4	P1