



DO NOT SCALE FROM THIS DRAWING, IF IN DOUBT PLEASE ASK.
ALL DIMENSIONS TO BE CHECKED ON SITE PRIOR TO COMMENCEMENT.
THIS DRAWING IS THE COPYRIGHT OF MABBETT & ASSOCIATES LTD

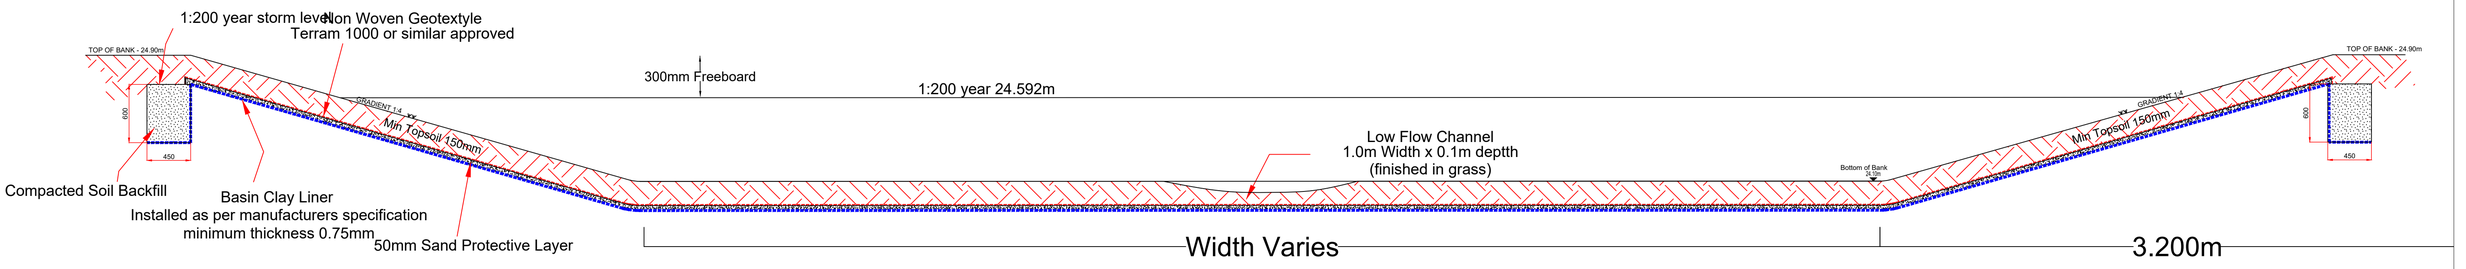

DETENTION BASIN CROSS SECTION

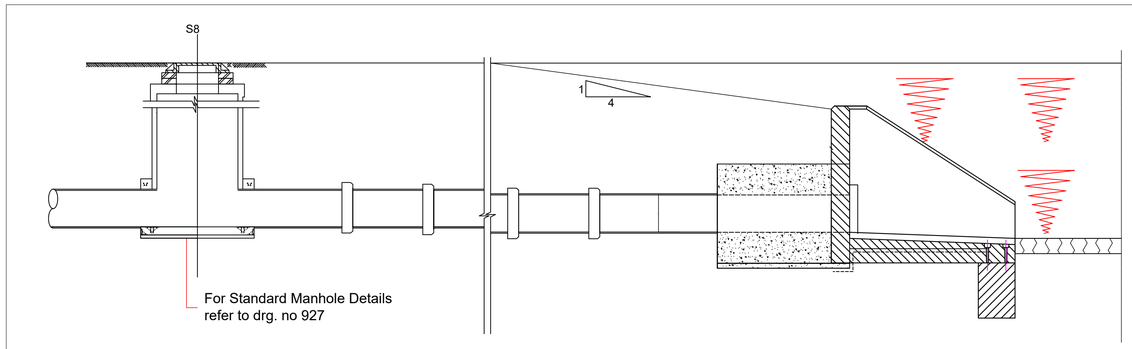

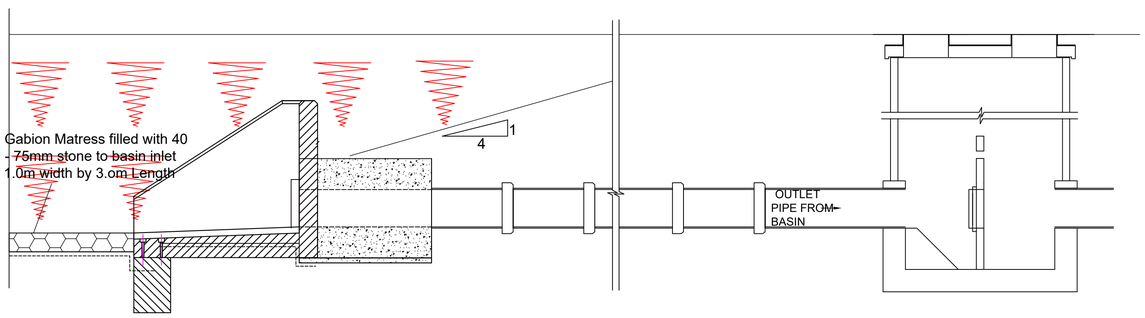

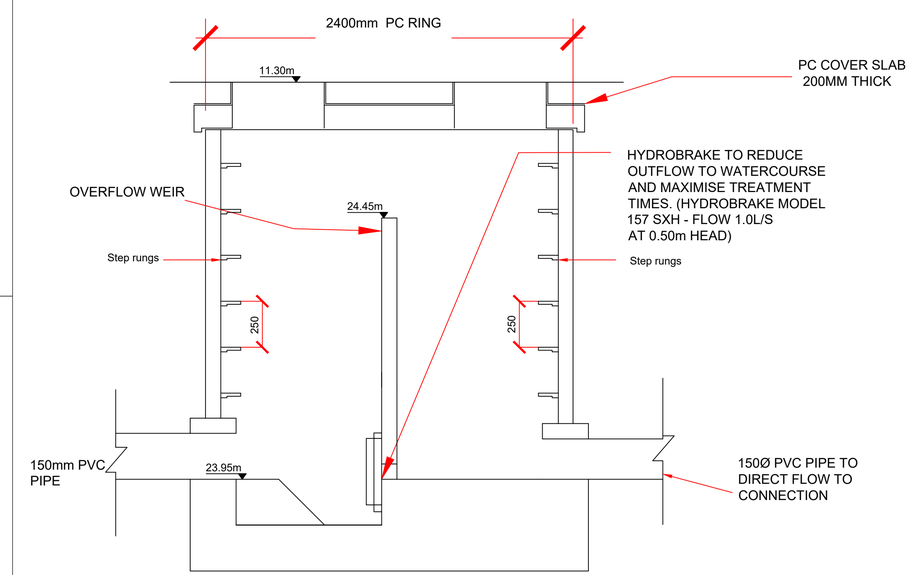

Rev.	Description	Drawn	Date
2	Construction details updated	GM	13.1.25

Mabbett
Planning | Design | Environment | Engineering | Safety
Willow House
Stoneyfield Business Park
Inverness IV2 7PA
Tel: 01463 237229
www.mabbett.eu

Client
Mr R Ayres
Spaces-London Ealing Aurora

Project
Bridge Road North
Wrexham

Drawing
Drainage Details

Status
ISSUE

Scale 1:50/25 Sheet A1

Drawn GM Check DC Date 5.8.24

Drawing No: 315341 RC004 Rev 2