



PROPOSED SIDE ELEVATION @ 1:50

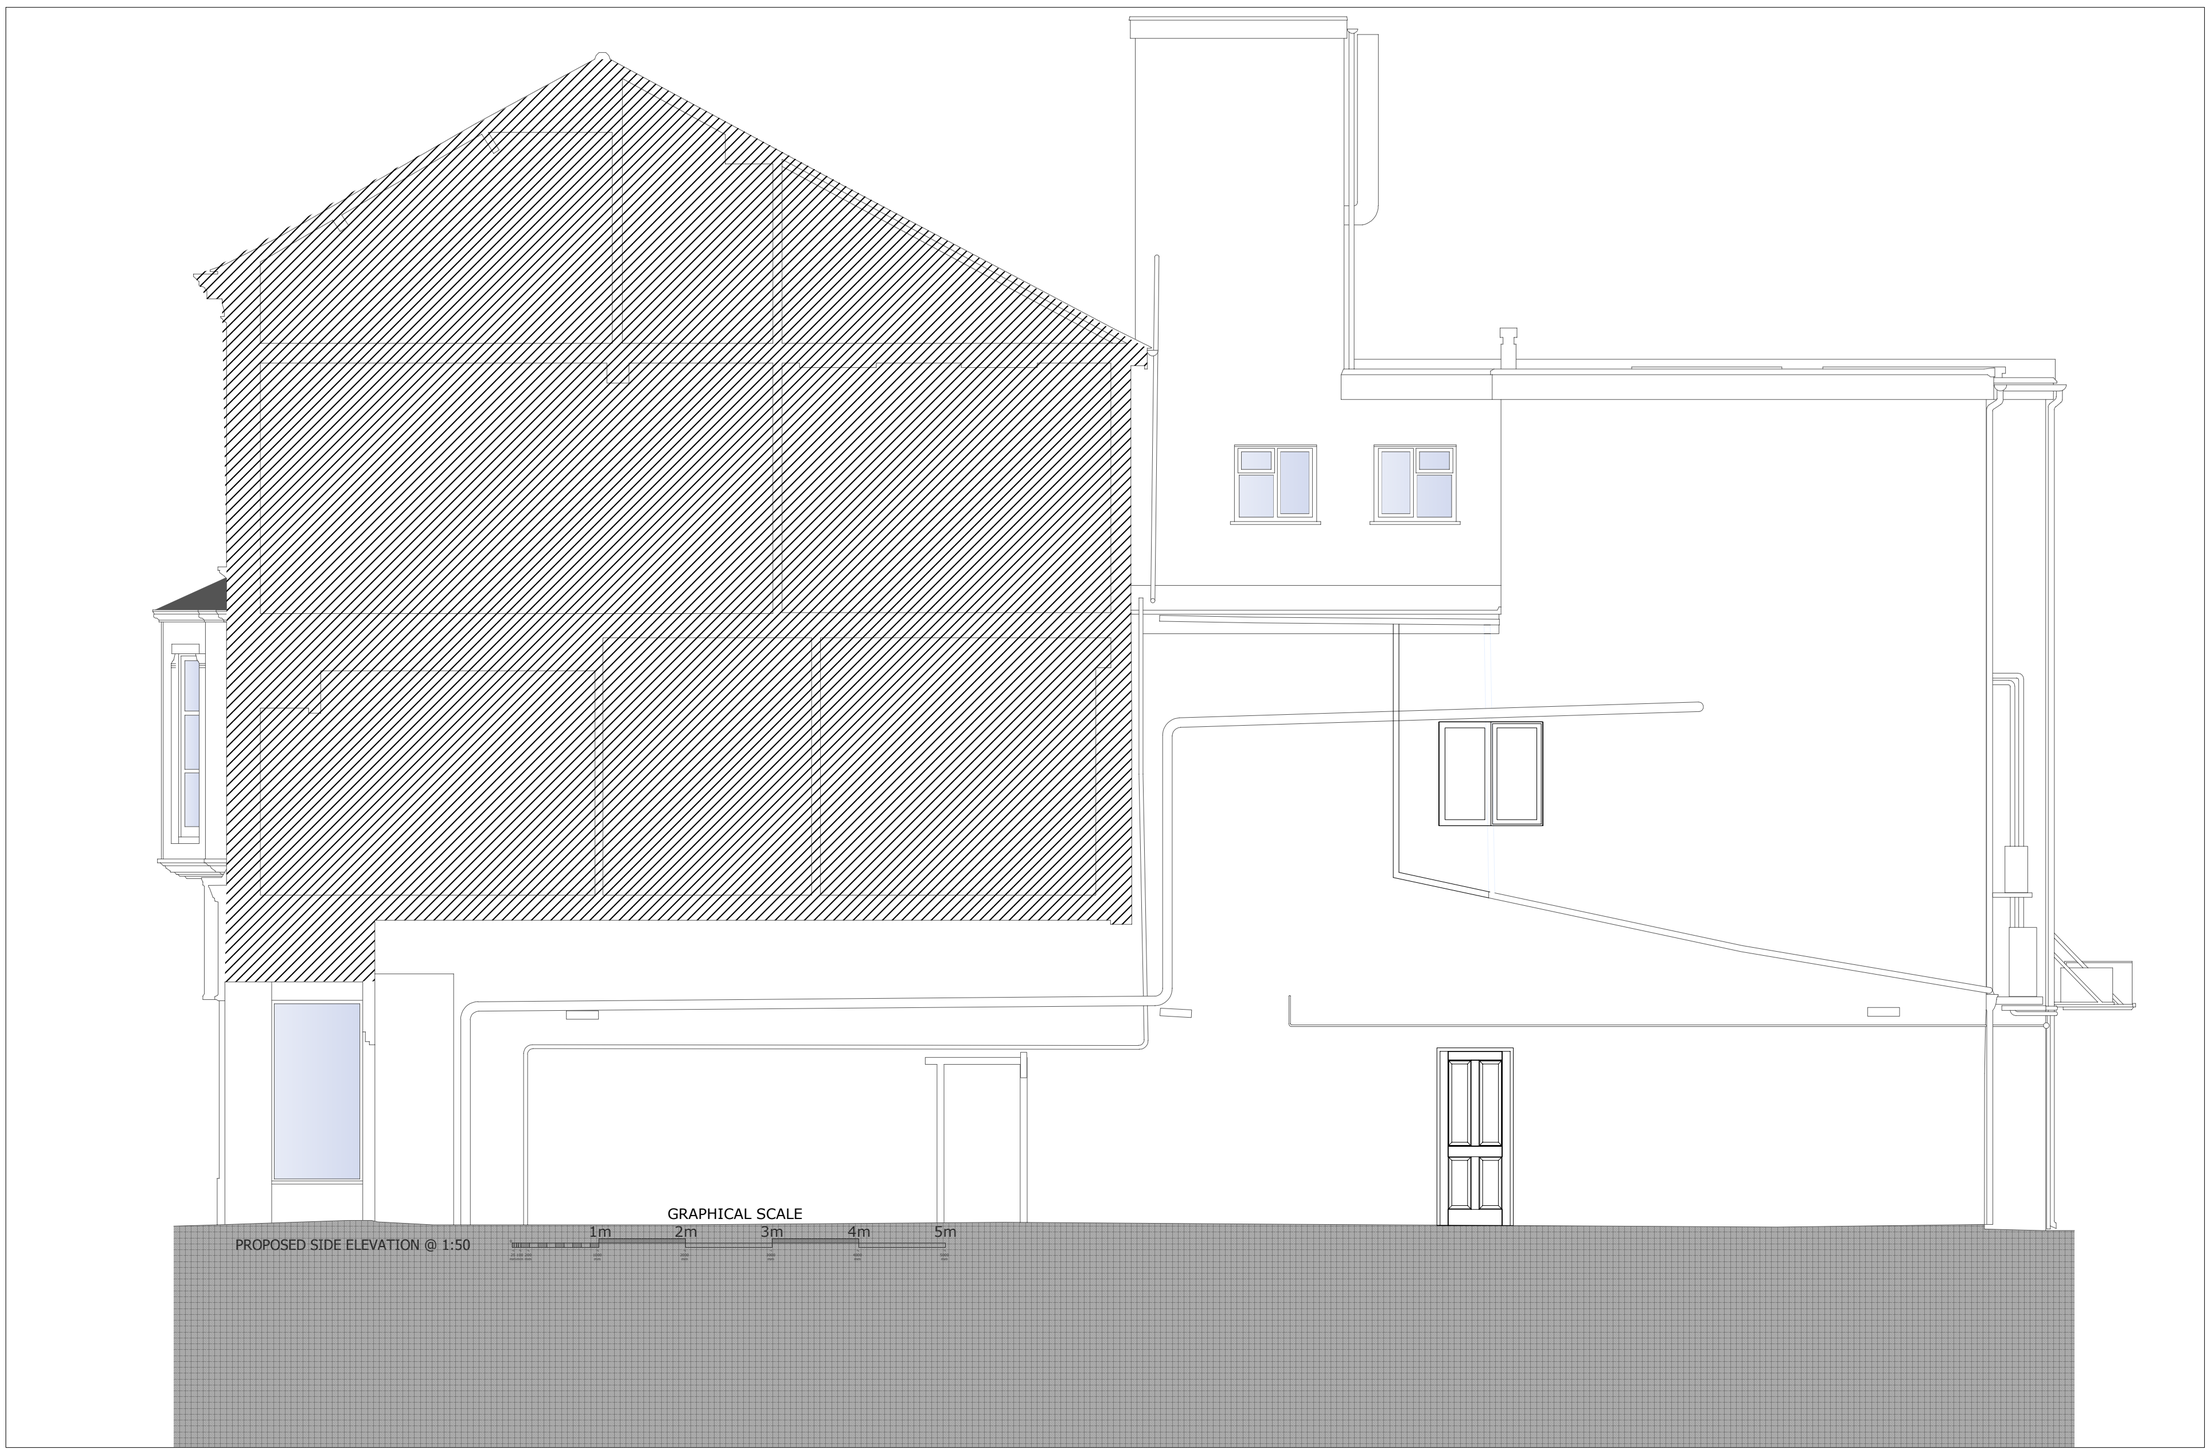


PROPOSED NORTH - SOUTH SECTIONAL DRAWING @ 1:50

| | |
|---|---|
| Client | JR MARGO |
| Address | Ty Newydd<br>Acton Gardens<br>Wrexham, LL12 8DE |
| Project Address | 20 21 Hope Street<br>Wrexham<br>LL11 1BG |
| Project | Conversion of vacant upper floor space into 5no. 2 bedroom flats. Alteration to shop front to from high street access. |

| | | | |
|---|---|---|---|
| Title | Proposed Side Elevation and North South Sectional Detail | | |
| DWG No. | 2021HOPE/ | Date | 28/01/25 |
| Scale | As Shown | Revision | |
| Sheet | A1 Sheet 3 of 4 | | |

David CORRAN - Dyffryn Coediog - Pool Park - Ruthin - LL15 2LN
e - dcorran@googlemail.com
t - 07977 189 883