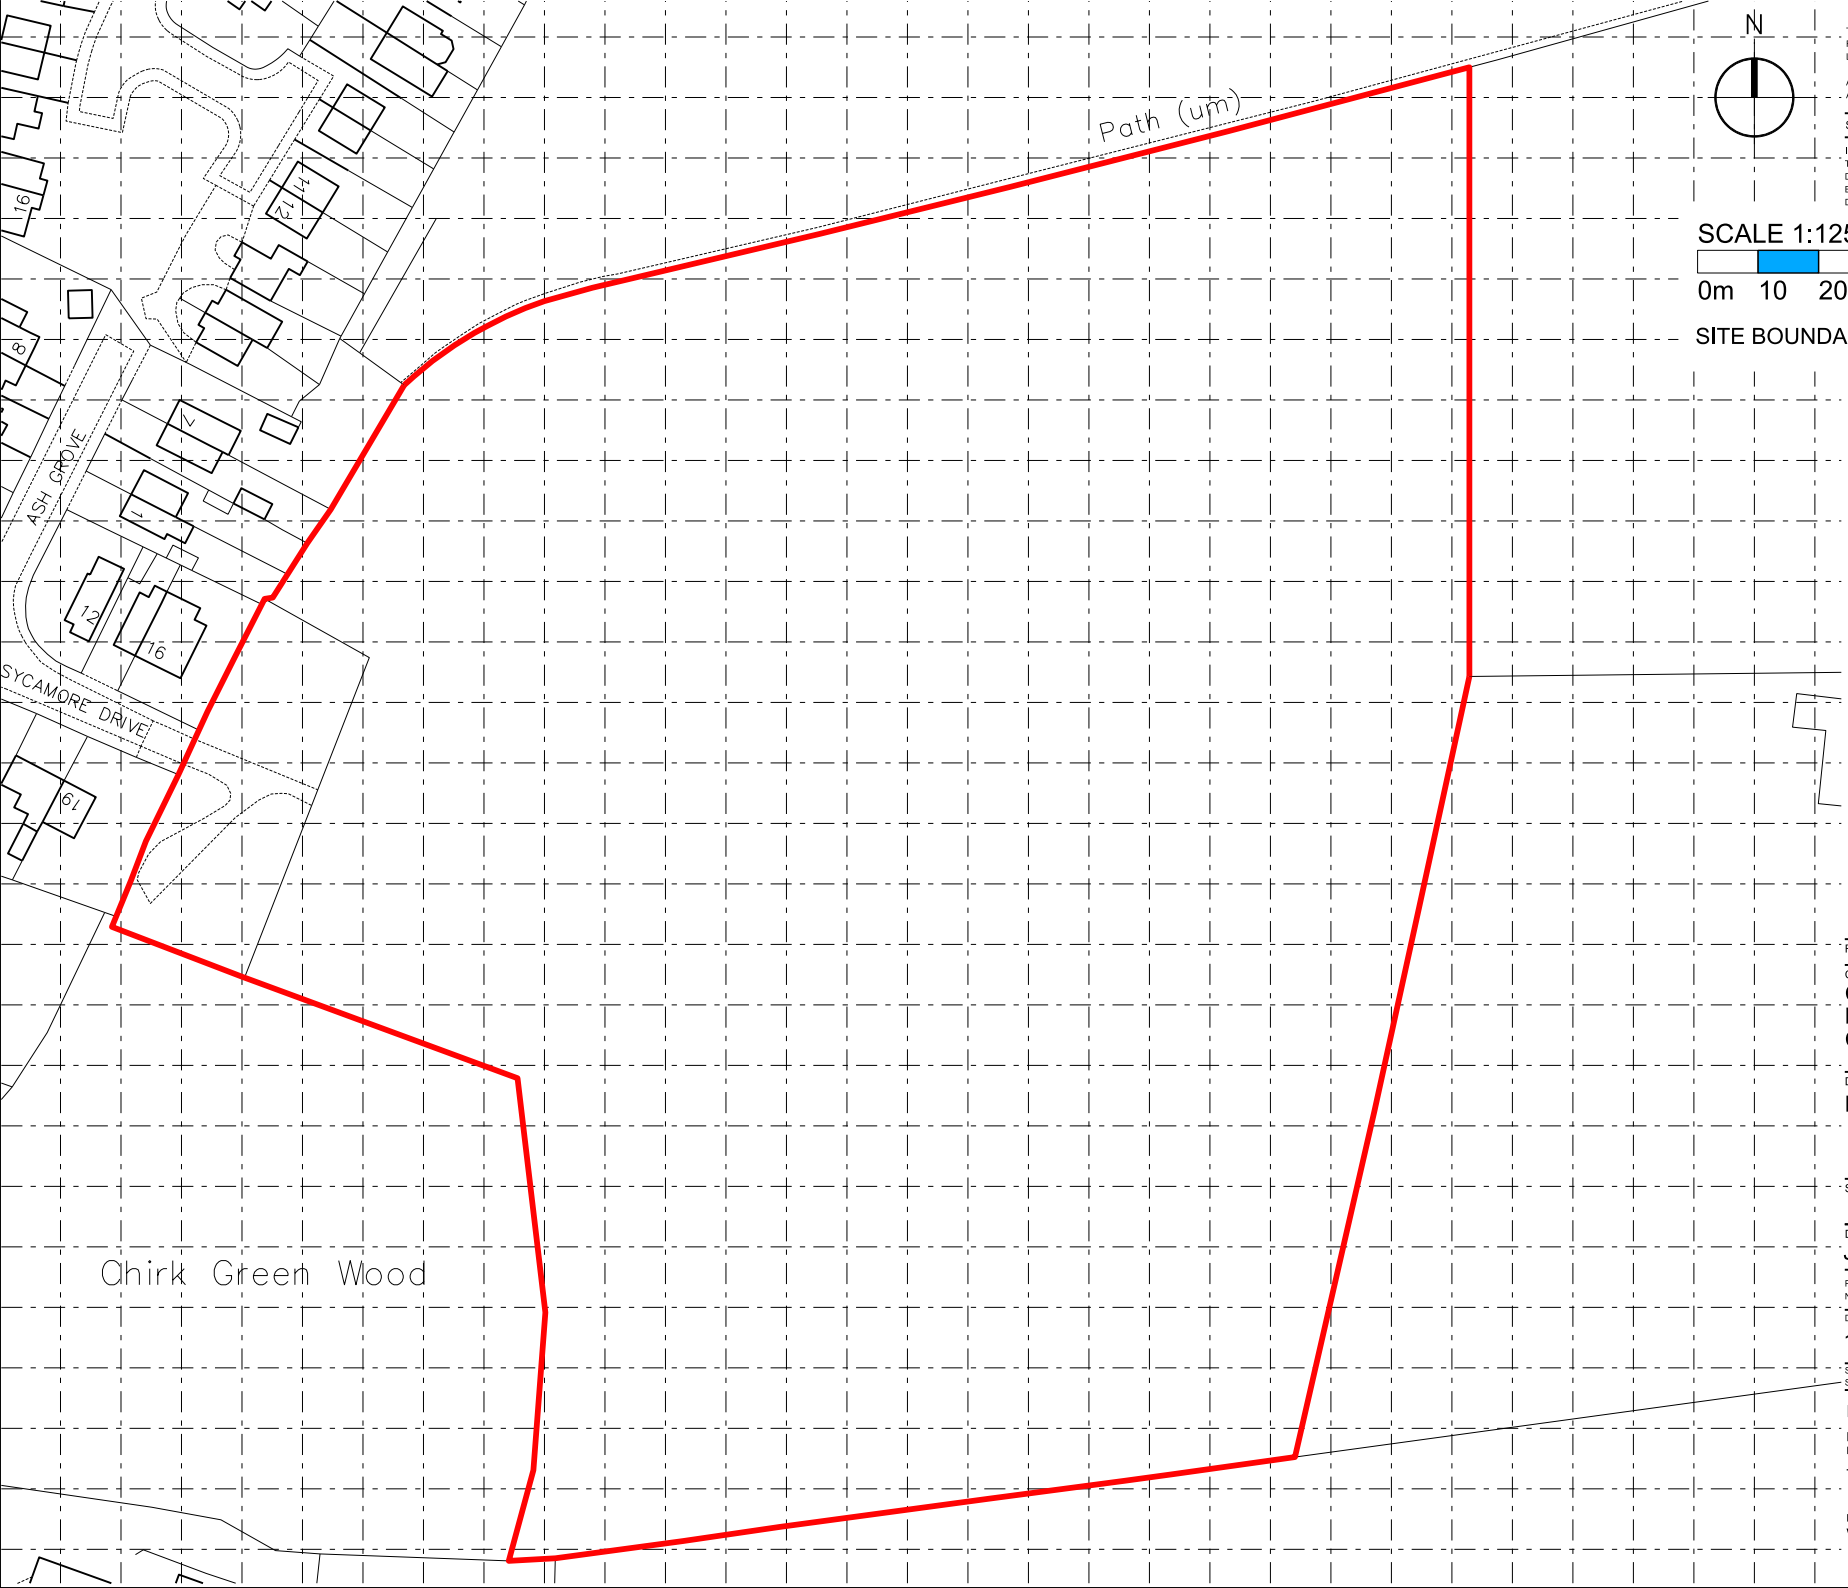


N

THIS DRAWING IS PROTECTED BY COPYRIGHT AND MUST NOT BE COPIED OR REPRODUCED WITHOUT THE WRITTEN CONSENT OF HAWTHORN ESTATES LIMITED.

ALL DIMENSIONS AND SIZES TO BE CHECKED ON SITE. NORTH POINTS SHOWN ARE INDICATIVE. ©

SITE SPECIFIC HAZARDS

IN ACCORDANCE WITH THE REQUIREMENTS OF THE CDM REGULATIONS 2015 THE FOLLOWING SIGNIFICANT RESIDUAL HAZARDS HAVE NOT BEEN DESIGNED OUT OF THIS PROJECT AND MUST BE TAKEN INTO CONSIDERATION BY CONTRACTORS PLANNING TO UNDERTAKE THE WORKS SHOWN ON THIS DRAWING:

SCALE 1:1250

0m 10 20 30 40 50 60 70 80

SITE BOUNDARY 37065 SQM

REV.	DATE	NOTES	INIT.

CLIENT / PROJECT

CONSTRAT LTD
LEY FARM
CHIRK

DRAWING TITLE

LOCATION PLAN

STATUS

PLANNING

DATE	DRAWN	SCALE @ A4
JAN 25	RSL	1:1250

PROJECT NUMBER	PLAN / BUILD	TYPE	NUMBER	REVISION LETTER

DRAWING NO.

195 PLN L 06

Site Location Plans	L	GA Plans	P	Elevations	E
Sections	S	Details	D	Prefix; Colour	C

HAWTHORN DESIGN PARTNERSHIP

HAWTHORN ESTATES LTD
LUMB, ROSSENDALE, BB4 9ND

T. 08453 900 444

E. design@hawthorn-estates.co.uk
www.hawthorn-estates.co.uk