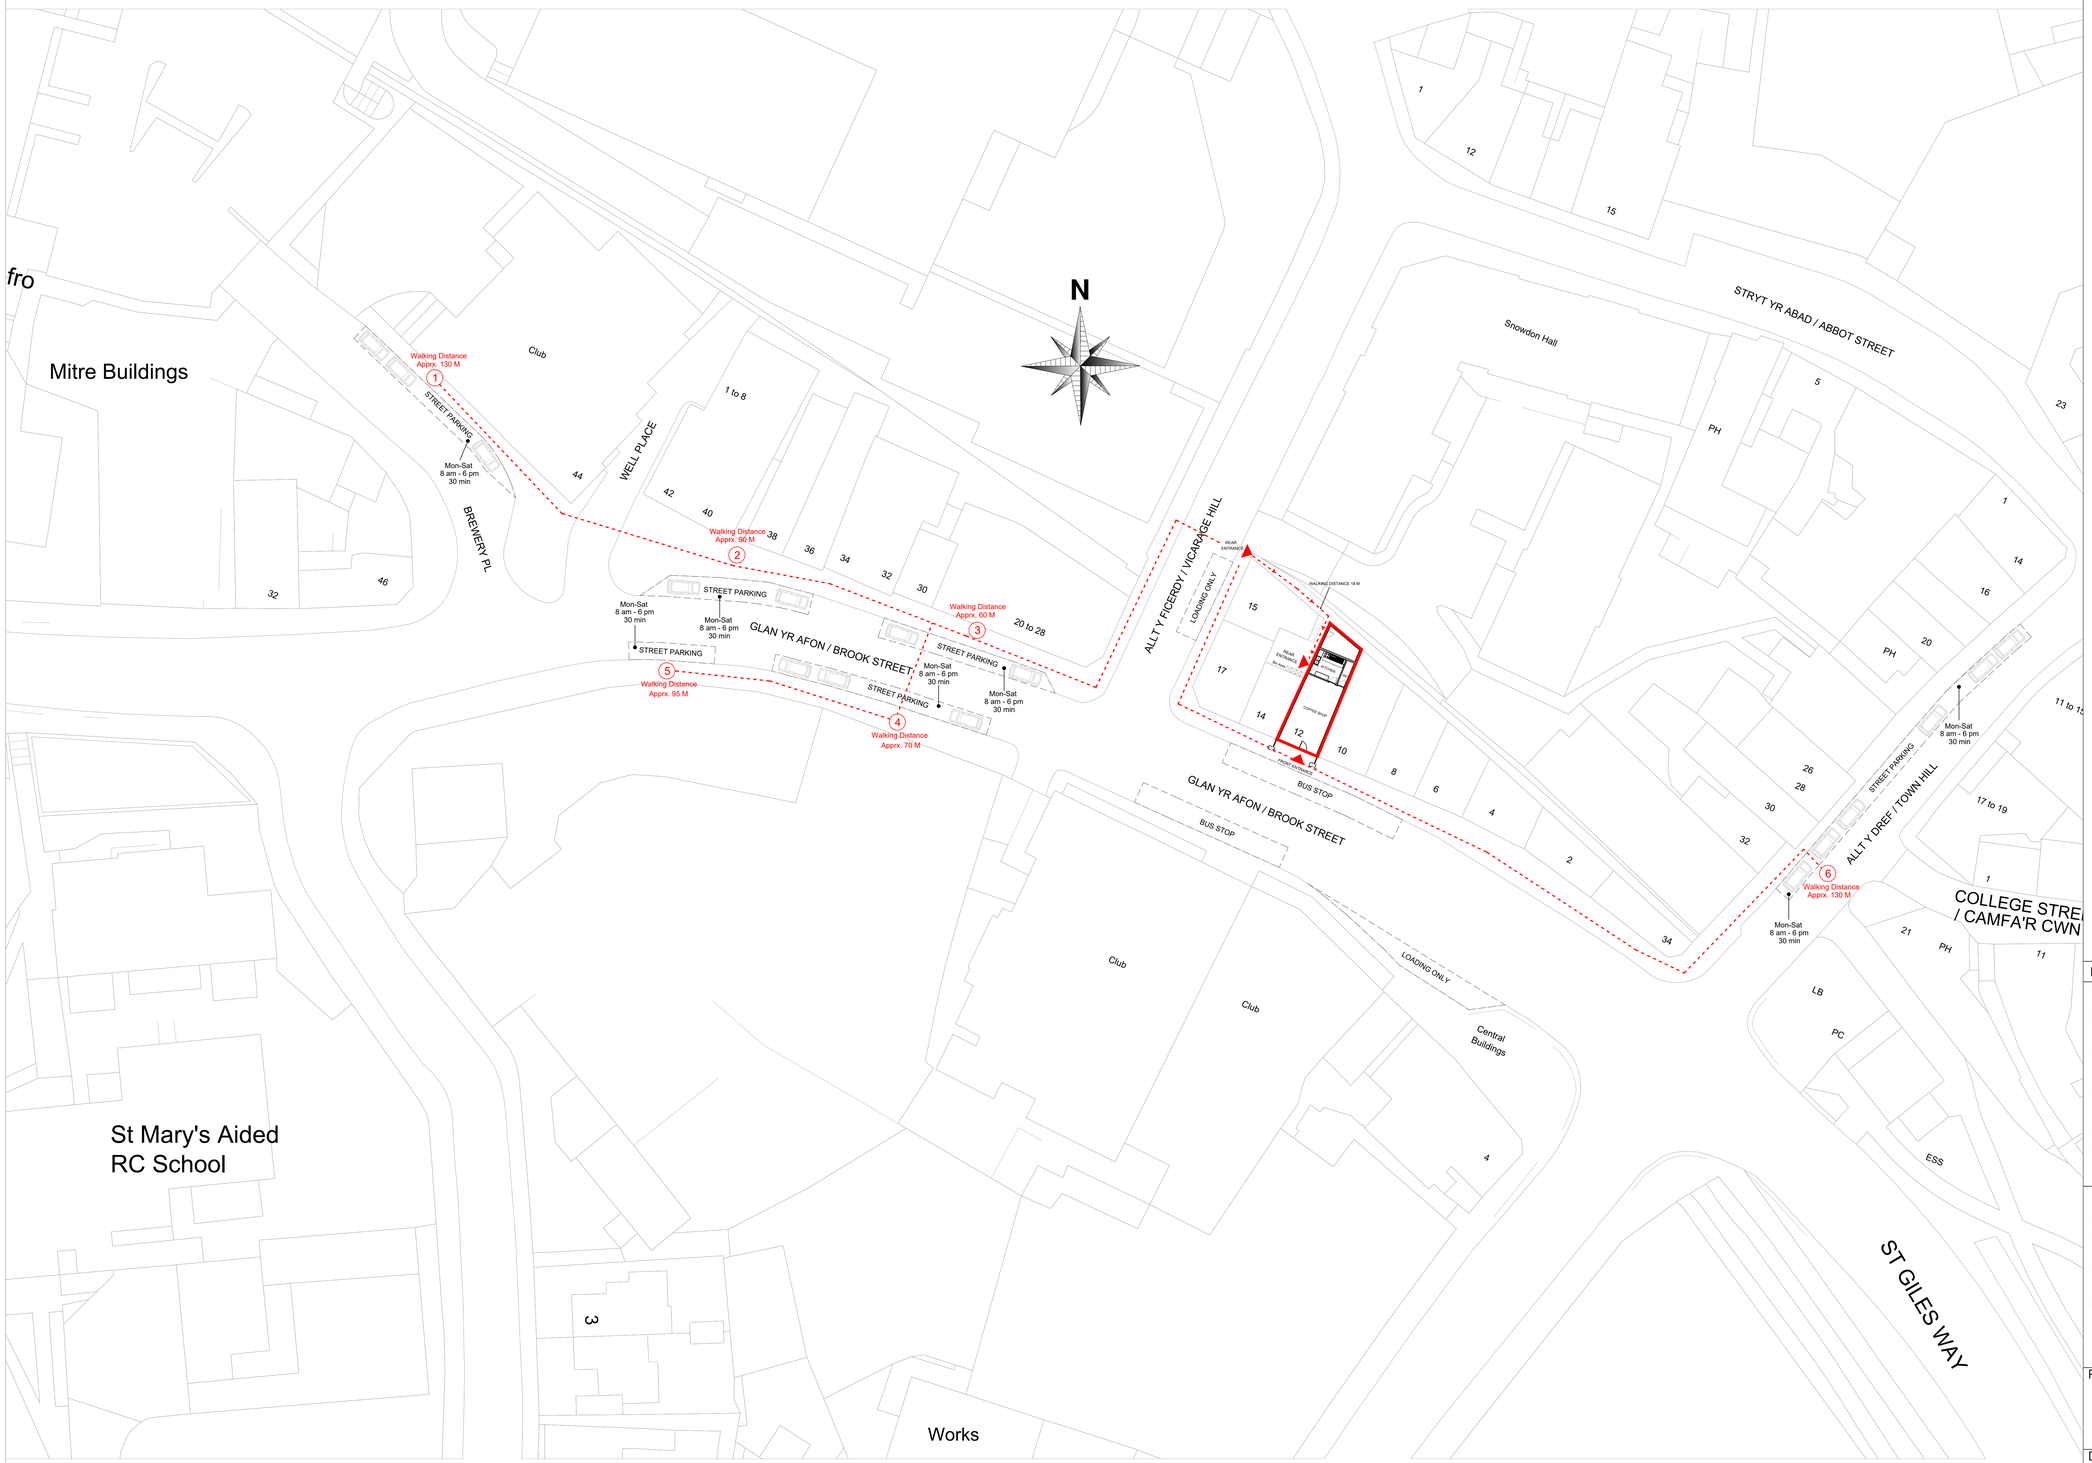


1:250

10m 0 10m 20m 30m 40m 50m

REV	DATE	DESCRIPTION

Notes

All dimensions and levels to be checked on site by contractor prior to preparation of shop drawings and commencement of work on site.

All dimensions are in centimetres unless stated otherwise.

This drawing and the copyrights and patents therein are the property of the Designer and may not be used or reproduced without consent.

This drawing is to be read in conjunction with all relevant consultants' and/or specialists' drawings/documents and any discrepancies or variations are to be notified to the Designer before the affected work commences.

18 Marshall Road
Woolston
Warrington
Cheshire
WA1 4BS

tel 0744 405 6083
email g.malkoc@gusuudesign.co.uk

Project:
12 Brook Street,
Wrexham, LL13 7LL

Drawing title:
Existing Location Plan and Parking Space Locations

Scale:	Status:
1/250 - A0	
Drawn by:	**Date:**
G.MALKOC	JANUARY 2025
Project no:	**Drawing no:** / **Revision:**
1124/WREX	01 / -