


Farmhouse Elevation



Side Elevation

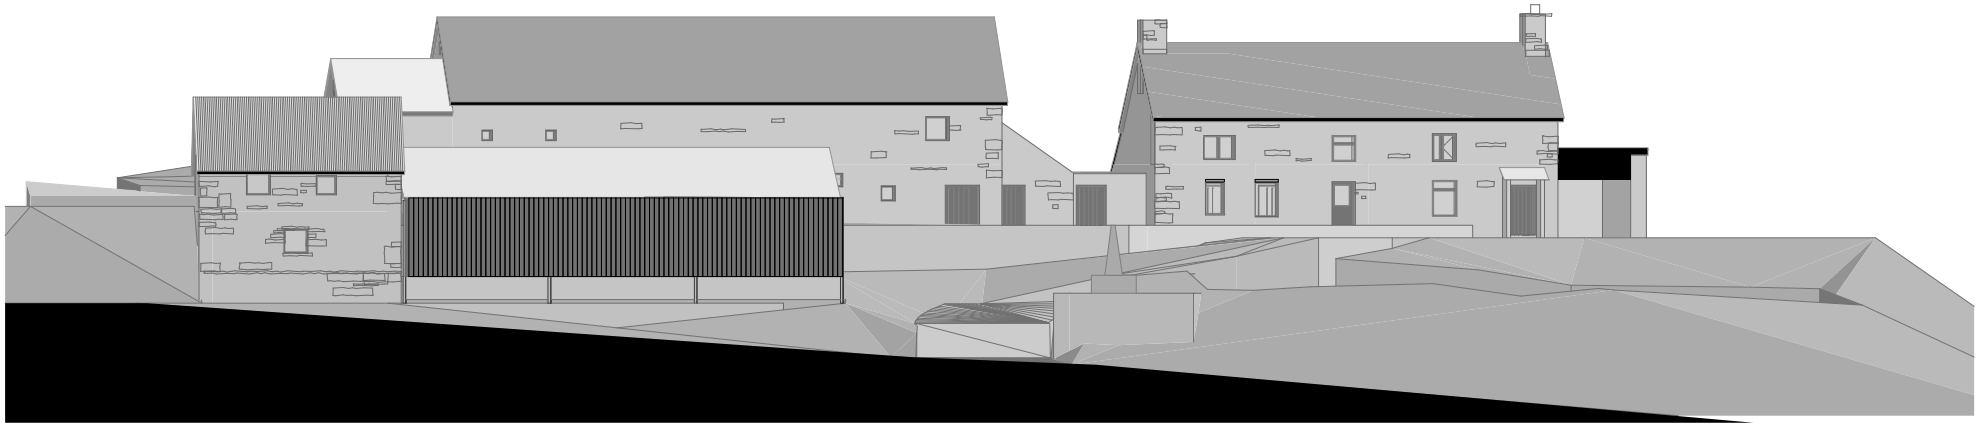

Roadside Elevation

Survey as Existing

:Pont Y Meibion, Llanarmon Road, Glyn Ceiriog, Llangollen

Frederick Carter
Architectural Services


CIAT

DATE 18/3024


SCALE 1:100 @ A1
1:200 @ A3

DWG No. P.2024.91.S01


REV

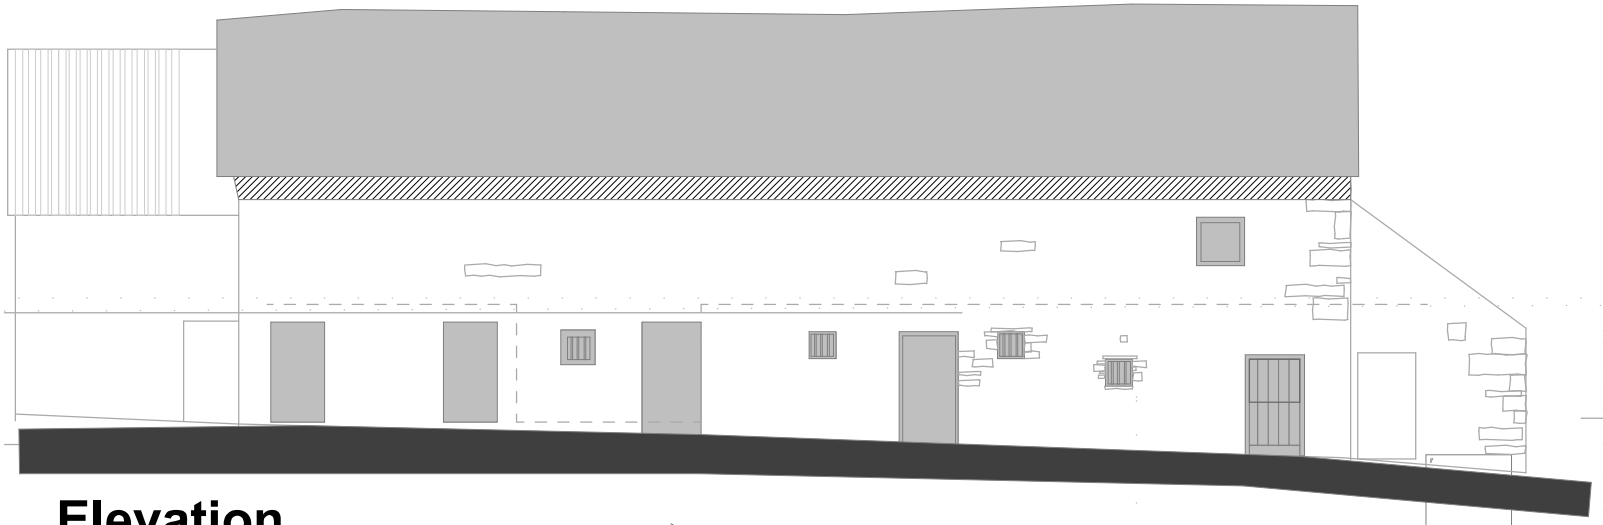

Elevation

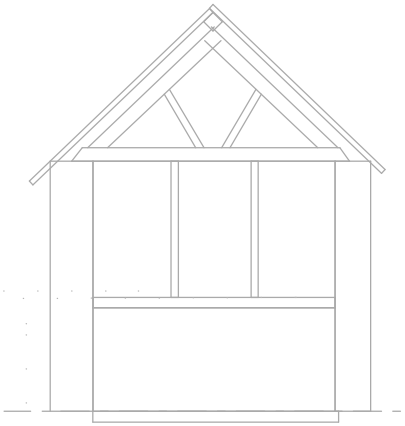

Section

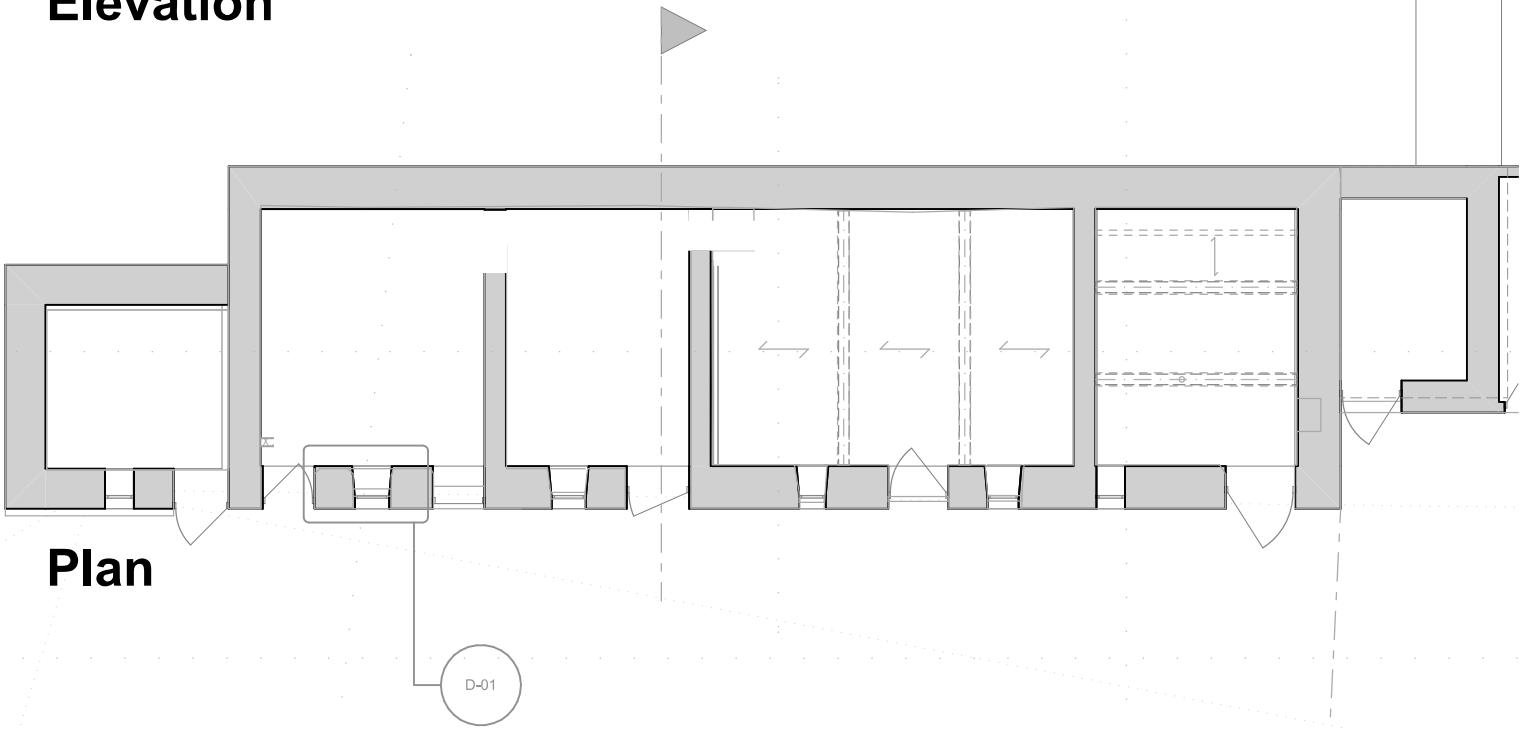

Plan

Survey as Existing : Pont Y Meibion,
Llanarmon Road, Glyn Ceiriog, Llangollen

Frederick Carter
Architectural Services
Design,
Detailing,
Visualisation,
Architecture,
BIM
CIAT REGISTERED PRACTICE
CONTACT :
01686 805756
EMAIL:
FRED@FREDCARTER.CO.UK
Riverbank House, Canal Road, Newtown, Powys, SY16 2JN

DATE	1/8/2022	SCALE	1:50 @ A1 1:100 @ A3
DWG No	P.2024.91.S02		REV