

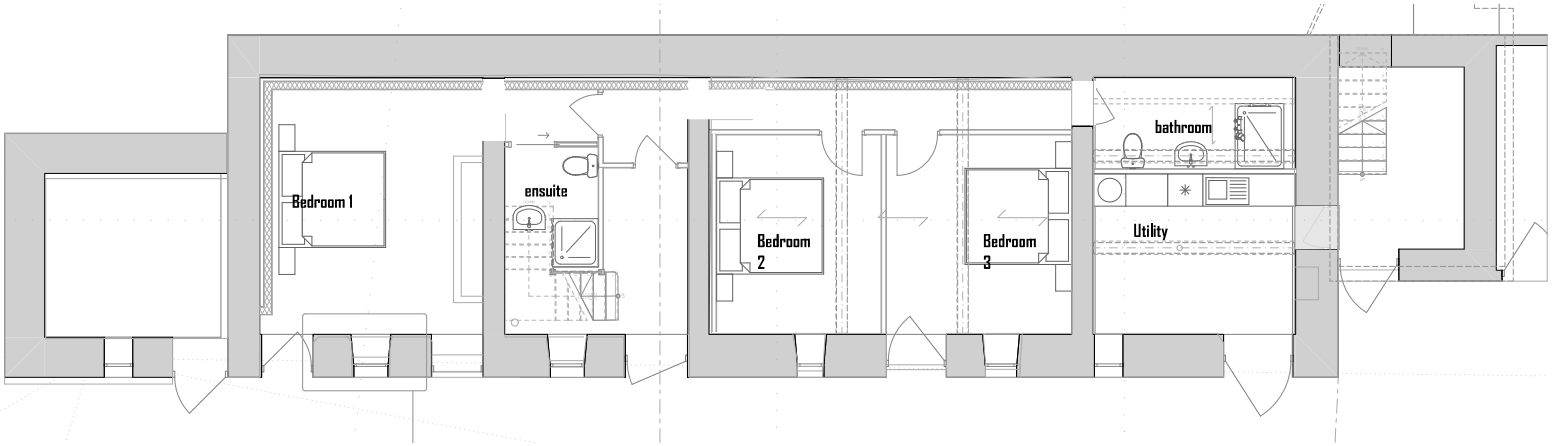


Ground Floor

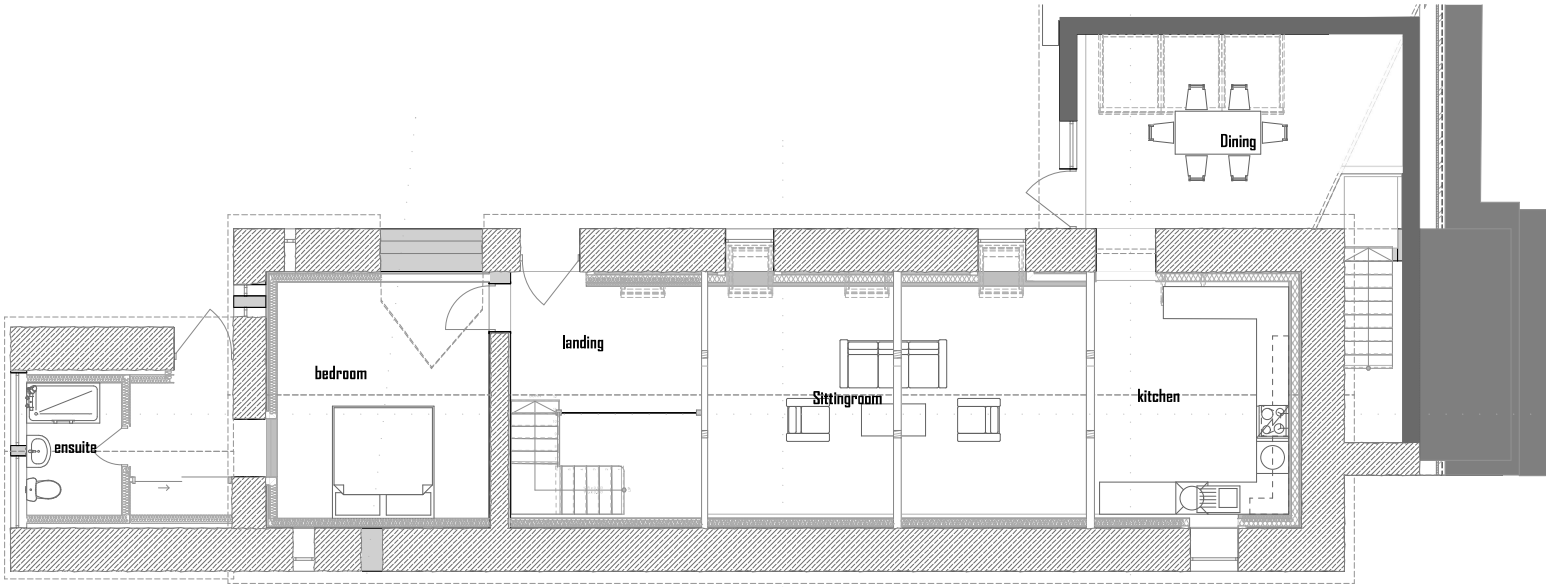


First Floor

Plan

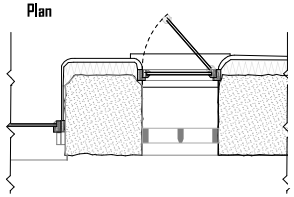

Section

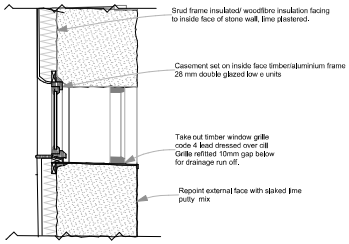

:Pont Y Meibion, Llanarmon Road, Glyn Ceiriog, Llangollen

Frederick Carter Architectural Services

CIAT

CONTACT
07966 896766
LINK
MAIL@FREDCARTER.CO.UK

DATE	18/10/24	SCALE	1:50 @ A1 1:100 @ A3
DWG No.	P.2024.91.D03		REV.