
ENTIEC LTD REDWITHER ROAD.

PROPOSED LOCATION OF PORTAKABIN STYLE OFFICE
Scale 1:100

DRG NO 1 (REV A)

PROPOSED ELEVATION - NORTH

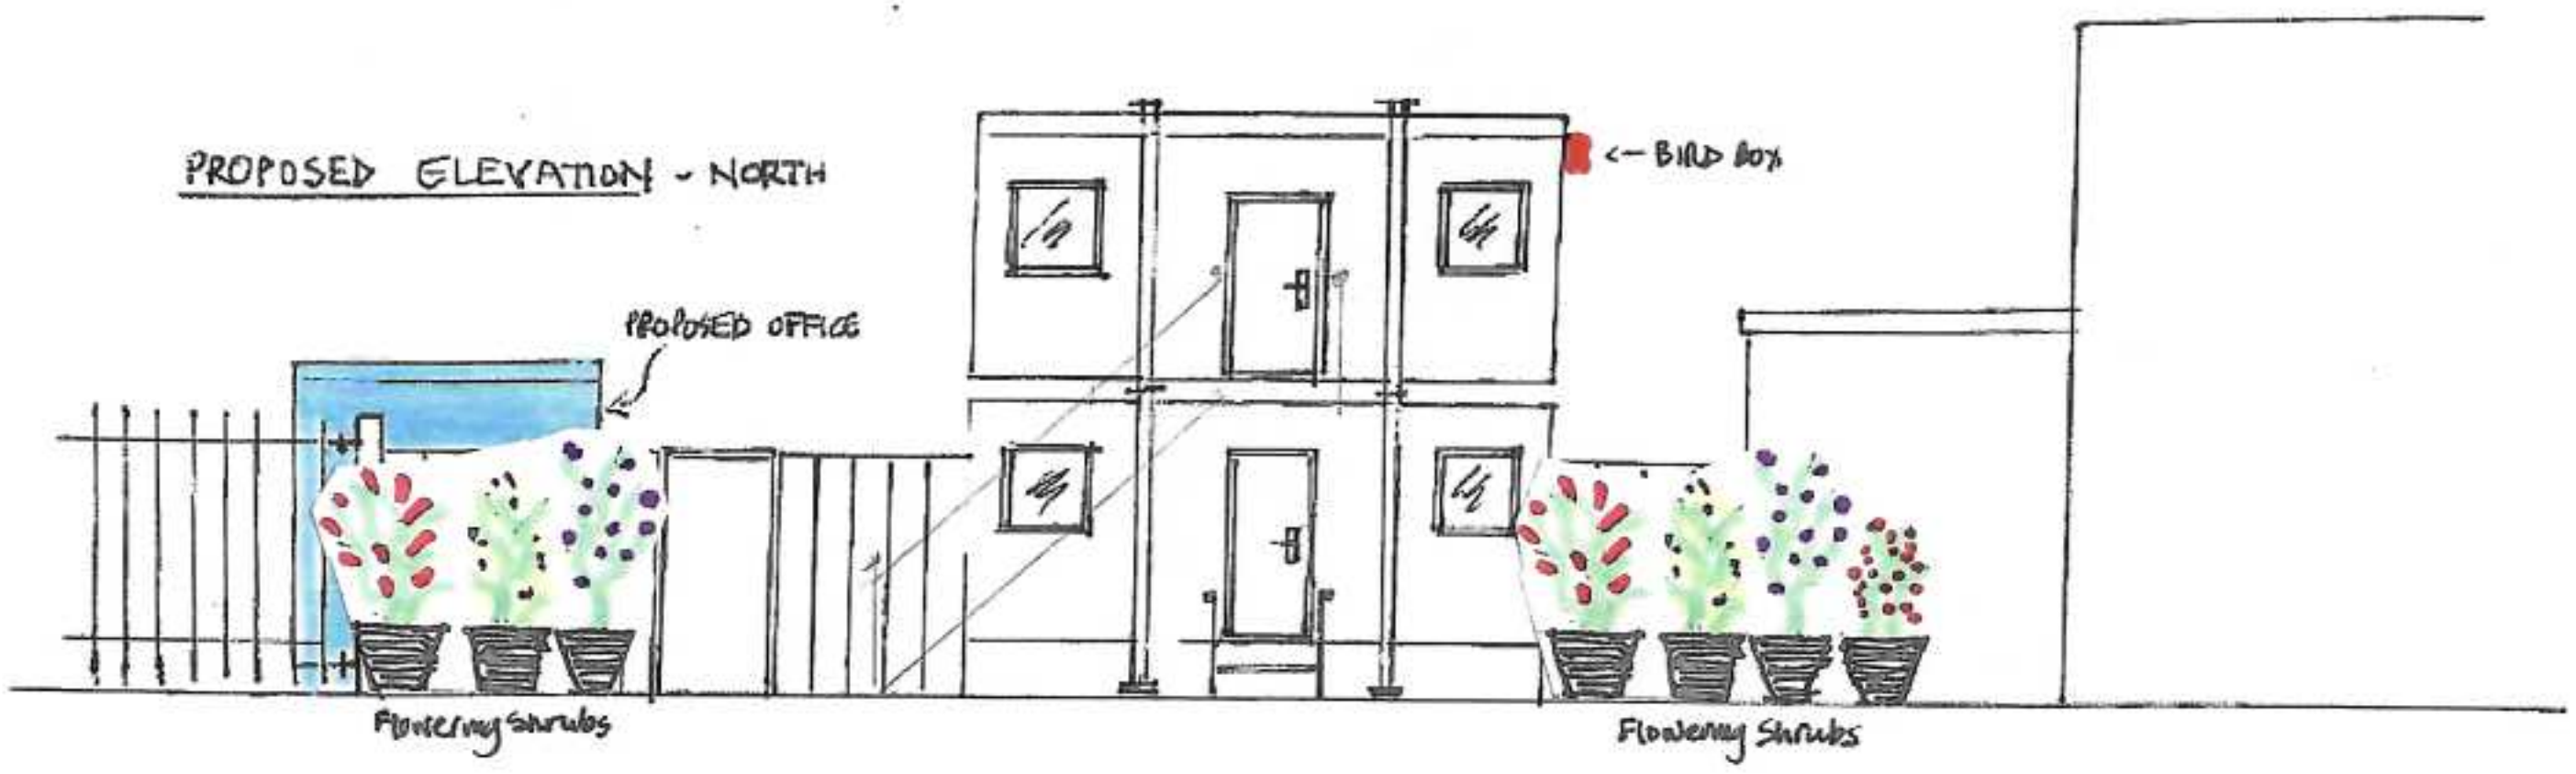

EXISTING ELEVATION - NORTH

