



## 1. NORTH SITE ELEVATION
1 : 500




## 2. SOUTH SITE ELEVATION
1 : 500

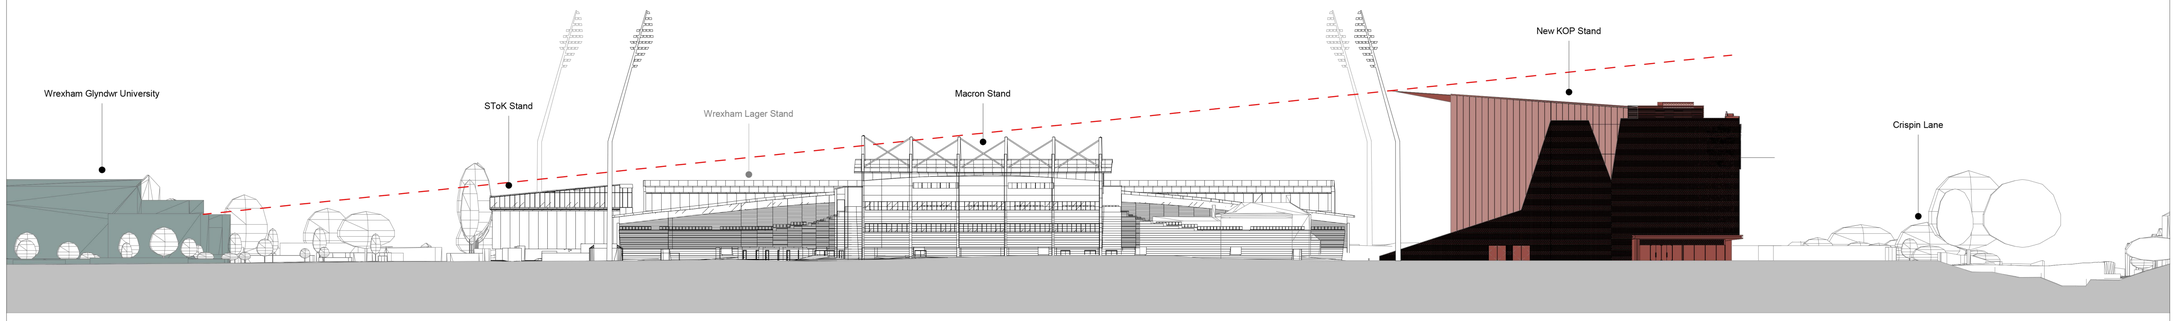












VIEWS OF THE EXISTING UNIVERSITY BUILDING

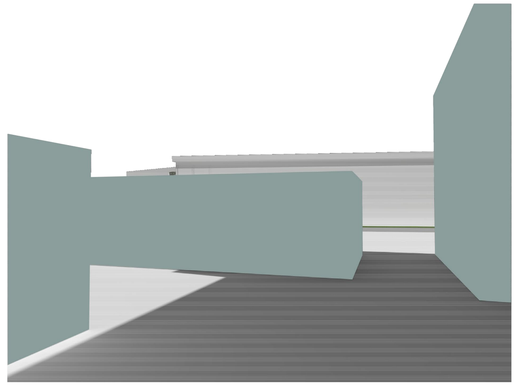

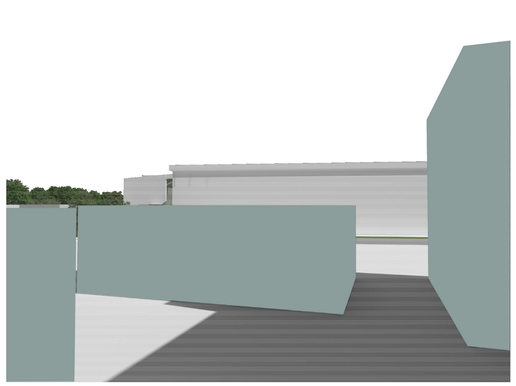

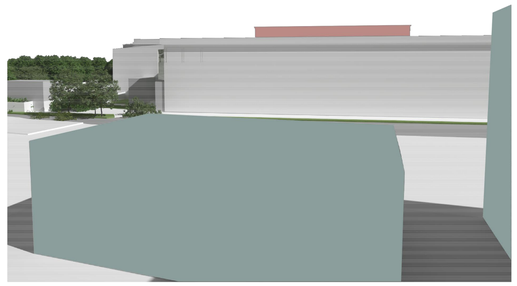

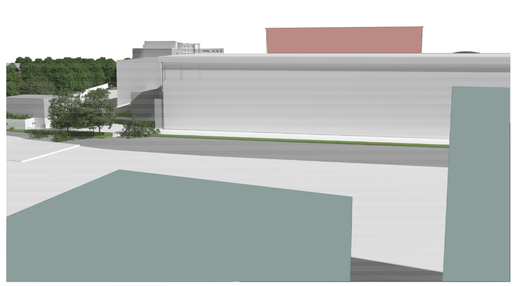


VIEWS FROM EXISTING UNIVERSITY BUILDING TOWARDS THE STOK STAND

REVISIONS

| REV | DATE | DESCRIPTION |
|---|---|---|
| P01 | 03.02.2025 | PLANNING SECTION 73 SUBMISSION |

KEY PLAN

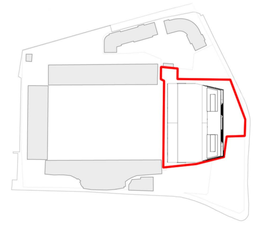

© COPYRIGHT. ALL RIGHTS RESERVED

THIS WORK IS COPYRIGHT AND CANNOT BE REPRODUCED OR COPIED IN ANY FORM OR BY ANY OTHER MEANS (GRAPHIC, ELECTRONIC OR MECHANICAL, INCLUDING PHOTOCOPYING) WITHOUT THE WRITTEN PERMISSION OF POPULOUS ANY LICENSE, EXPRESS OR IMPLIED, TO USE THIS DOCUMENT FOR ANY PURPOSE WHATSOEVER IS RESTRICTED TO THE TERMS OF THE AGREEMENT OR IMPLIED AGREEMENT BETWEEN POPULOUS AND THE INSTRUCTING PARTY.

USE FIGURED DIMENSIONS IN PREFERENCE TO SCALED. CHECK ALL DIMENSIONS ON SITE BEFORE FABRICATION OR SETTING OUT

CLIENT

ARCHITECT

POPULOUS®

14 BLADES COURT | DEODAR ROAD | LONDON | SW15 2NU | UNITED KINGDOM
TELEPHONE +44 (0)20 8874 7666 FACSIMILE +44 (0)20 8874 7470

ALL PRODUCTION & INTELLECTUAL PROPERTY RIGHTS RESERVED © POPULOUS 2009

PROJECT NAME

Wrexham AFC KOP Stand

DRAWING TITLE

VIEWS FROM EXISTING BUILDINGS

| STATUS | RIBA STAGE | PROJECT NO. |
|---|---|---|
| S4 | STAGE 2 | 6359 |

| DATE | SCALE | SIZE |
|---|---|---|
| 03.02.2025 | 1 : 500 | A1 |

| DRAWN | CHECKED | APPROVED |
|---|---|---|
| AM | AB | TJ |

| PROJECT | ORIGINATOR | FUNCTIONAL BREAKDOWN | SPATIAL BREAKDOWN | FORM | DISCIPLINE | NUMBER | REV |
|---|---|---|---|---|---|---|---|
| WRX | POP | ZZZ | ZZZ | DR | AR | 028001 | P01 |

WRX-POP-ZZZ-ZZZ-M3-AR-010000