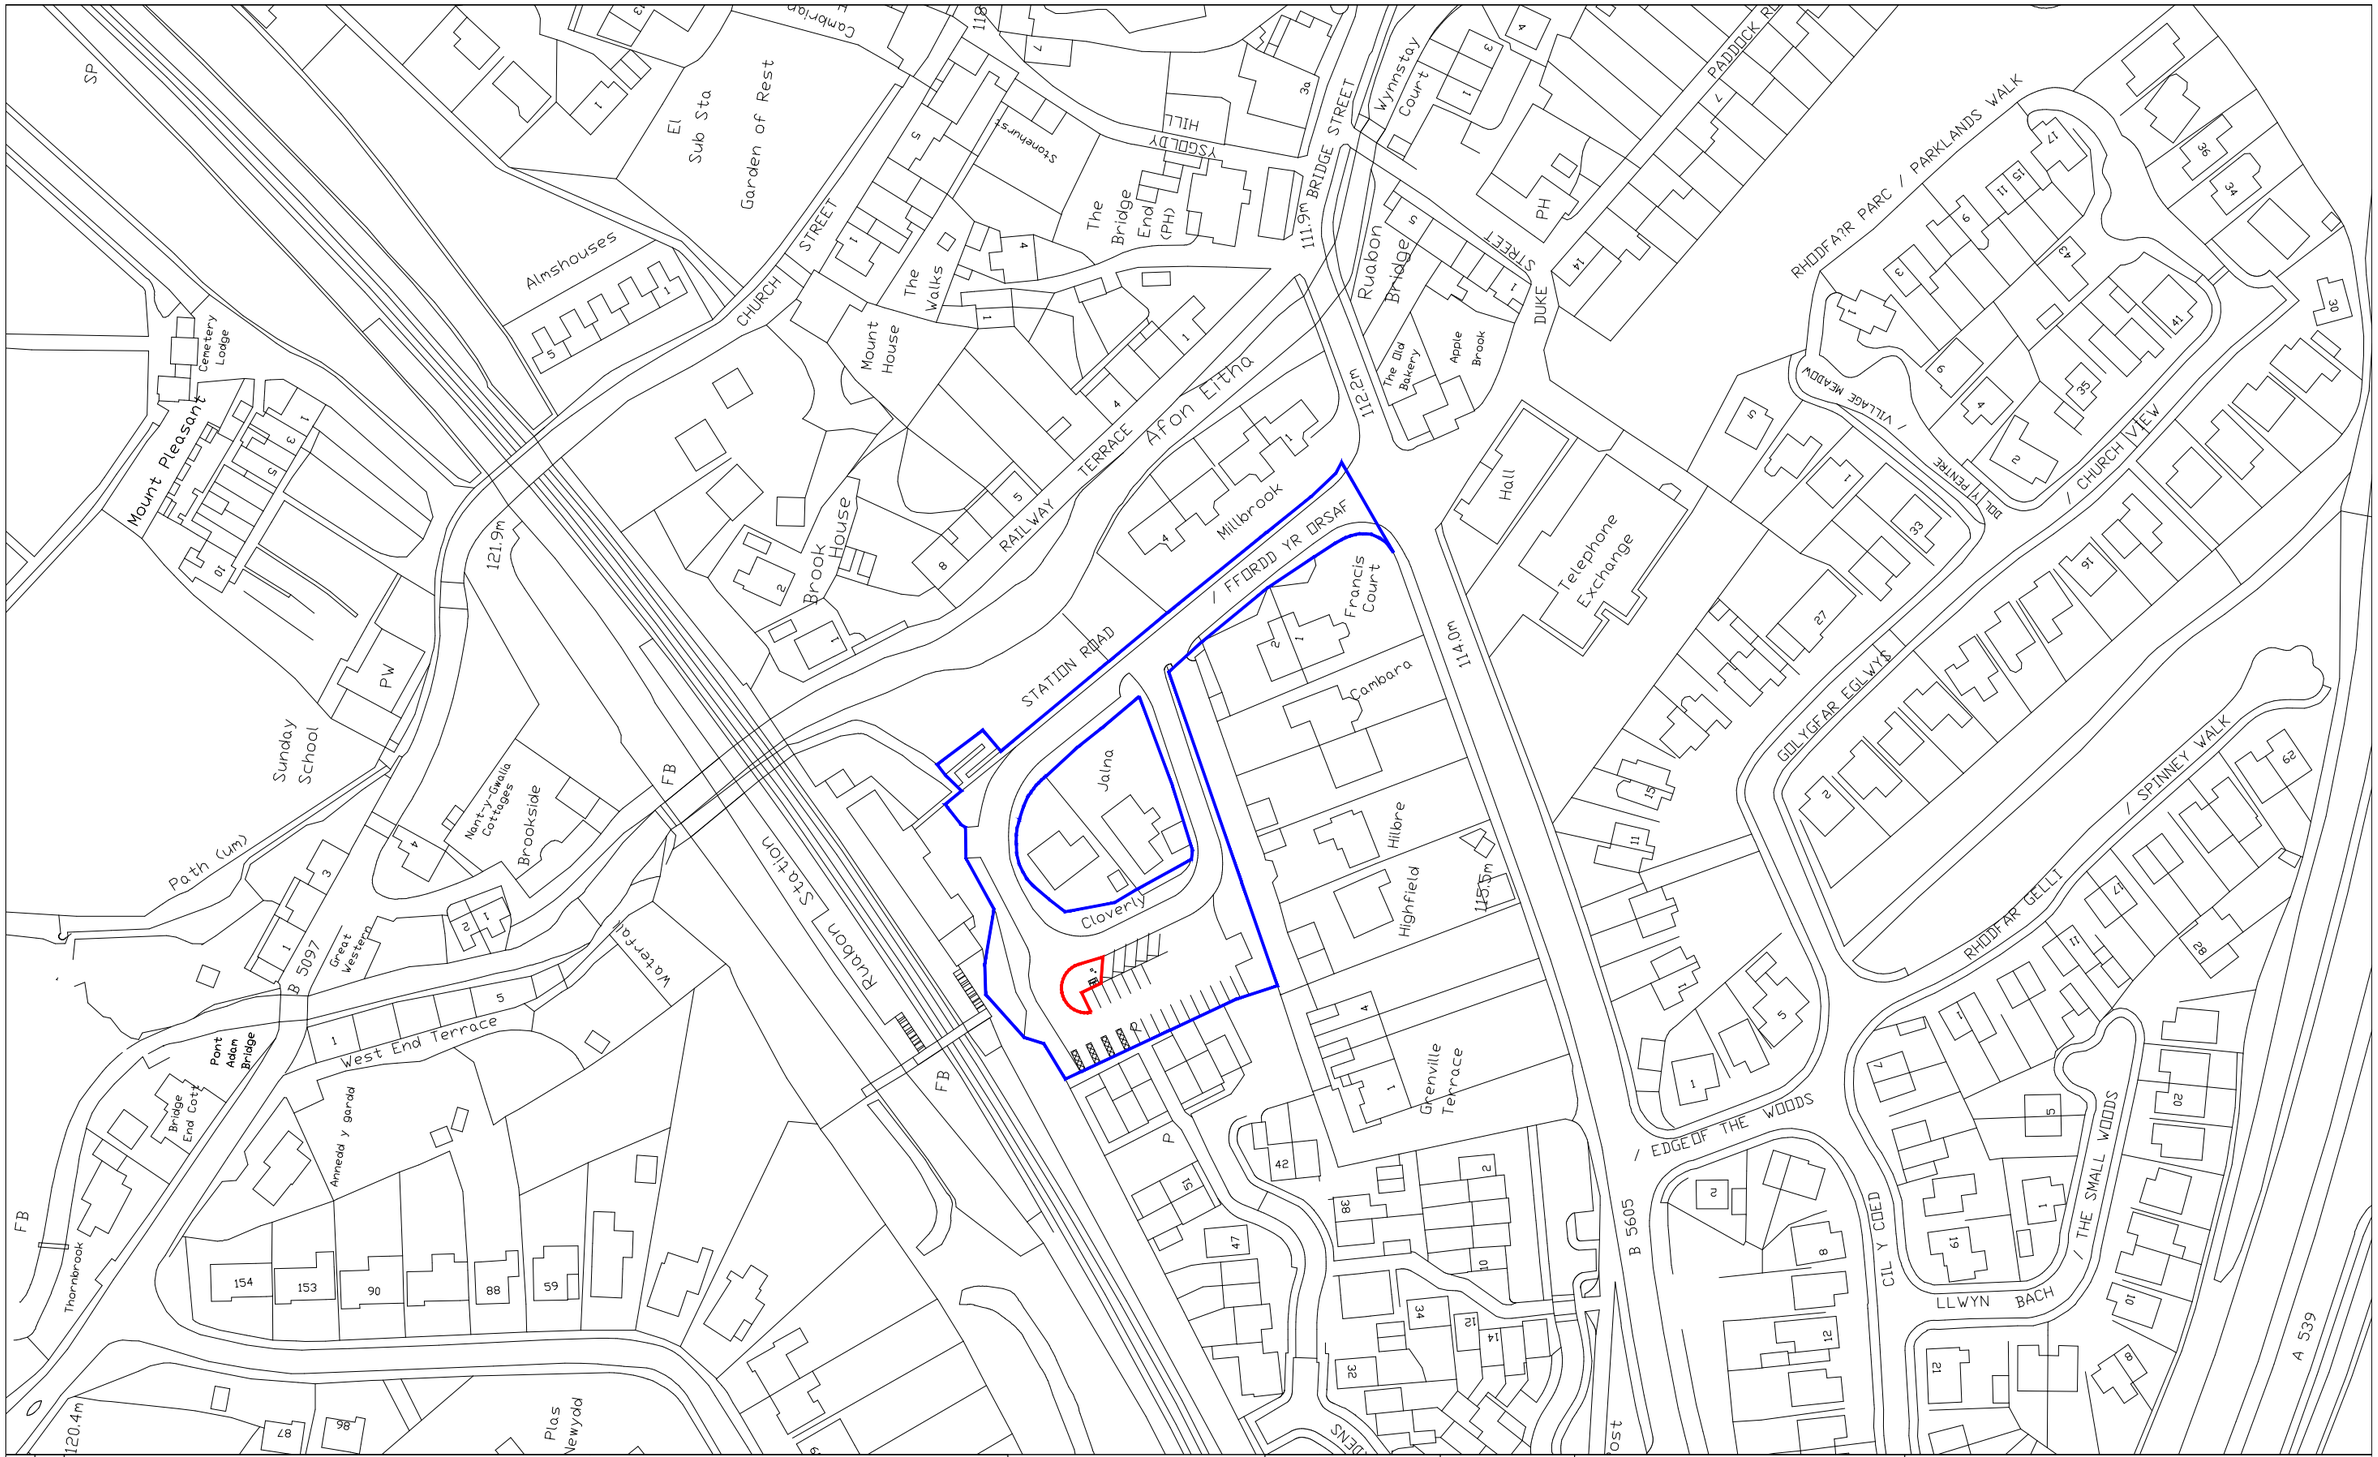


DRAWING NUMBER: Ruabon	03	A	WREXHAM COUNTY BOROUGH COUNCIL ABBEY ROAD SOUTH, WREXHAM INDUSTRIAL ESTATE, WREXHAM, LL13 9PW. JOHN A. BRADBURY, HEAD OF ENVIRONMENT Tel. (01978) 292067 Fax. (01978) 729601	NORTH	JOB NUMBER: TE DACDIV GROUP: Active Travel DRAWN BY: DLM CHECKED BY: DLM APPROVED BY:	SCALES: 1:1250 @A3 NATIONAL GRID REF:	AMENDMENTS: DATE A First issue 31/01/2025 STATUS: Scheme	SCHEME TITLE: Cycle Racks at Ruabon train Station AT Route Wrex-Ruab-C0020 DRAWING TITLE: Location Plan DRAWING NUMBER: Ruabon 03 A