




EXTERNAL BAR - ELEVATION 1
Scale 1:20 @A1

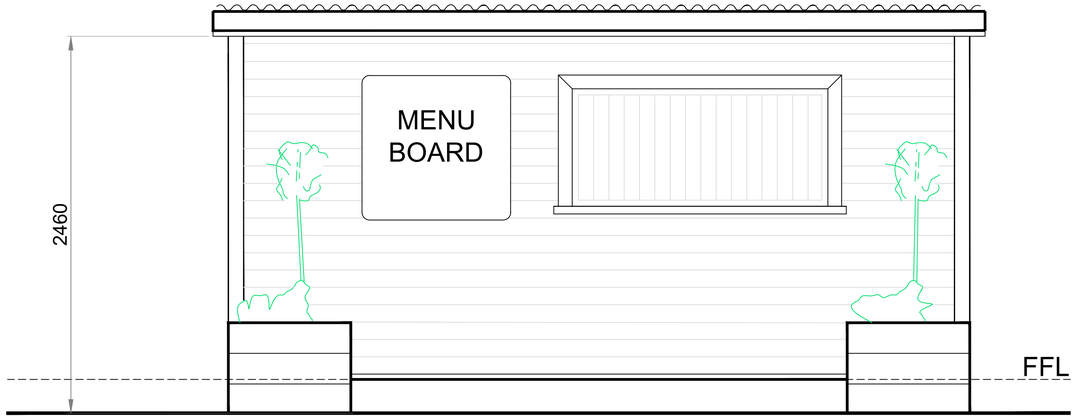


EXTERNAL BAR - ELEVATION 2
Scale 1:20 @A1

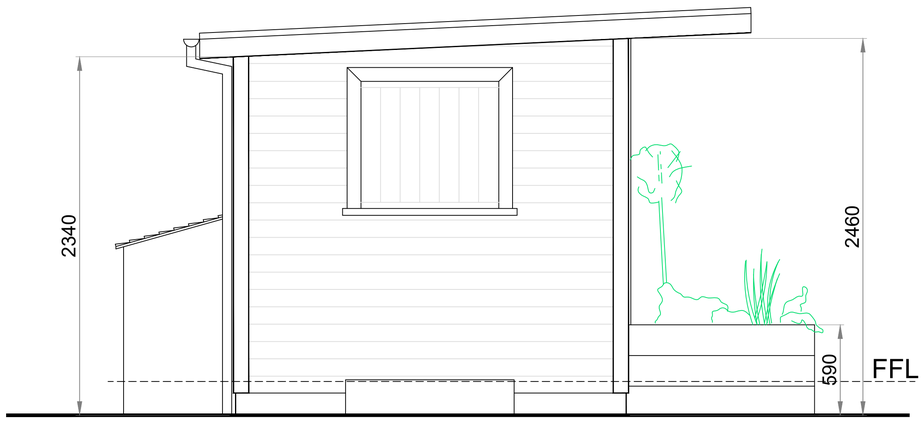

EXTERNAL BAR - ELEVATION 3
Scale 1:20 @A1

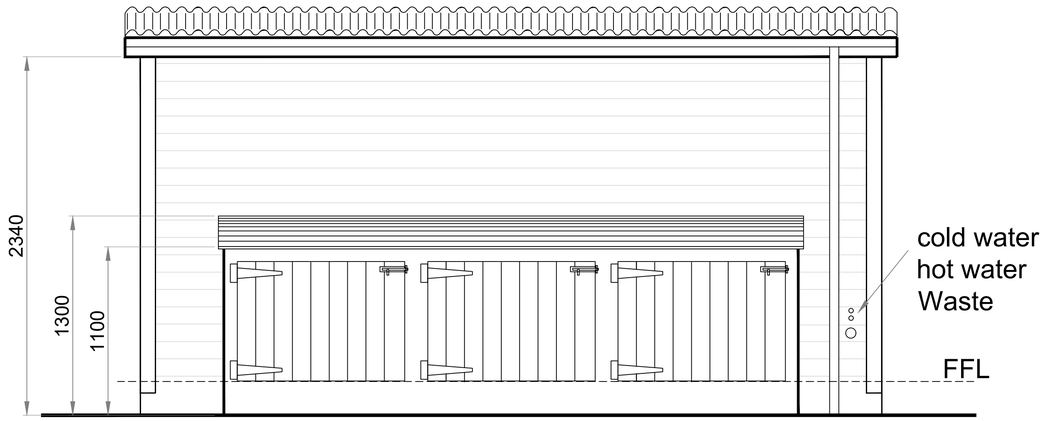

EXTERNAL BAR - ELEVATION 4
Scale 1:20 @A1

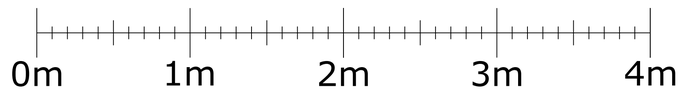

Brunning & Price
LIMITED

THE POD BODS

Tel: 01924 677 002
Email: info@thepodbods.com
Web: www.thepodbods.com

The Little Blue Hut
Orchard House
Blacker Green Lane
Doncaster DN5 0LY

PLANNING ISSUE

Title: EXTERNAL BAR ELEVATIONS

Address:
The Pant YR Ochain PH
Old Wrexham Rd
Gresford
Wrexham. LL12 8TY

Date NOV' 24	Revision –
Drawn MSR	Job No 3913
Scale 1:20 @A1	Dwg No 03

Copyright - This drawing & design and all the information contained therein is the sole copyright of Spatialized Ltd - and reproduction in any form is forbidden unless permission is obtained in writing.

CONTRACTORS PLEASE NOTE:

1. Warning: no dimensions are to be scaled from this drawing. All Contractors must visit site and be responsible for taking & checking all dimensions relative to this work. The designer must be advised of any discrepancies in writing.
2. Any discrepancies between drawings & specification should be reported to the Designer prior to any work commencing.
3. All fixtures and fittings should be fitted/installed in line with industry standards and comply with HSE, CDM, CQC and the regulations outlined by any other regulatory body applicable.