
ProPrinter (© By Design) 23 Jan 2025 - 02:18:24 PM Licensed to Wrexham UA Authority License

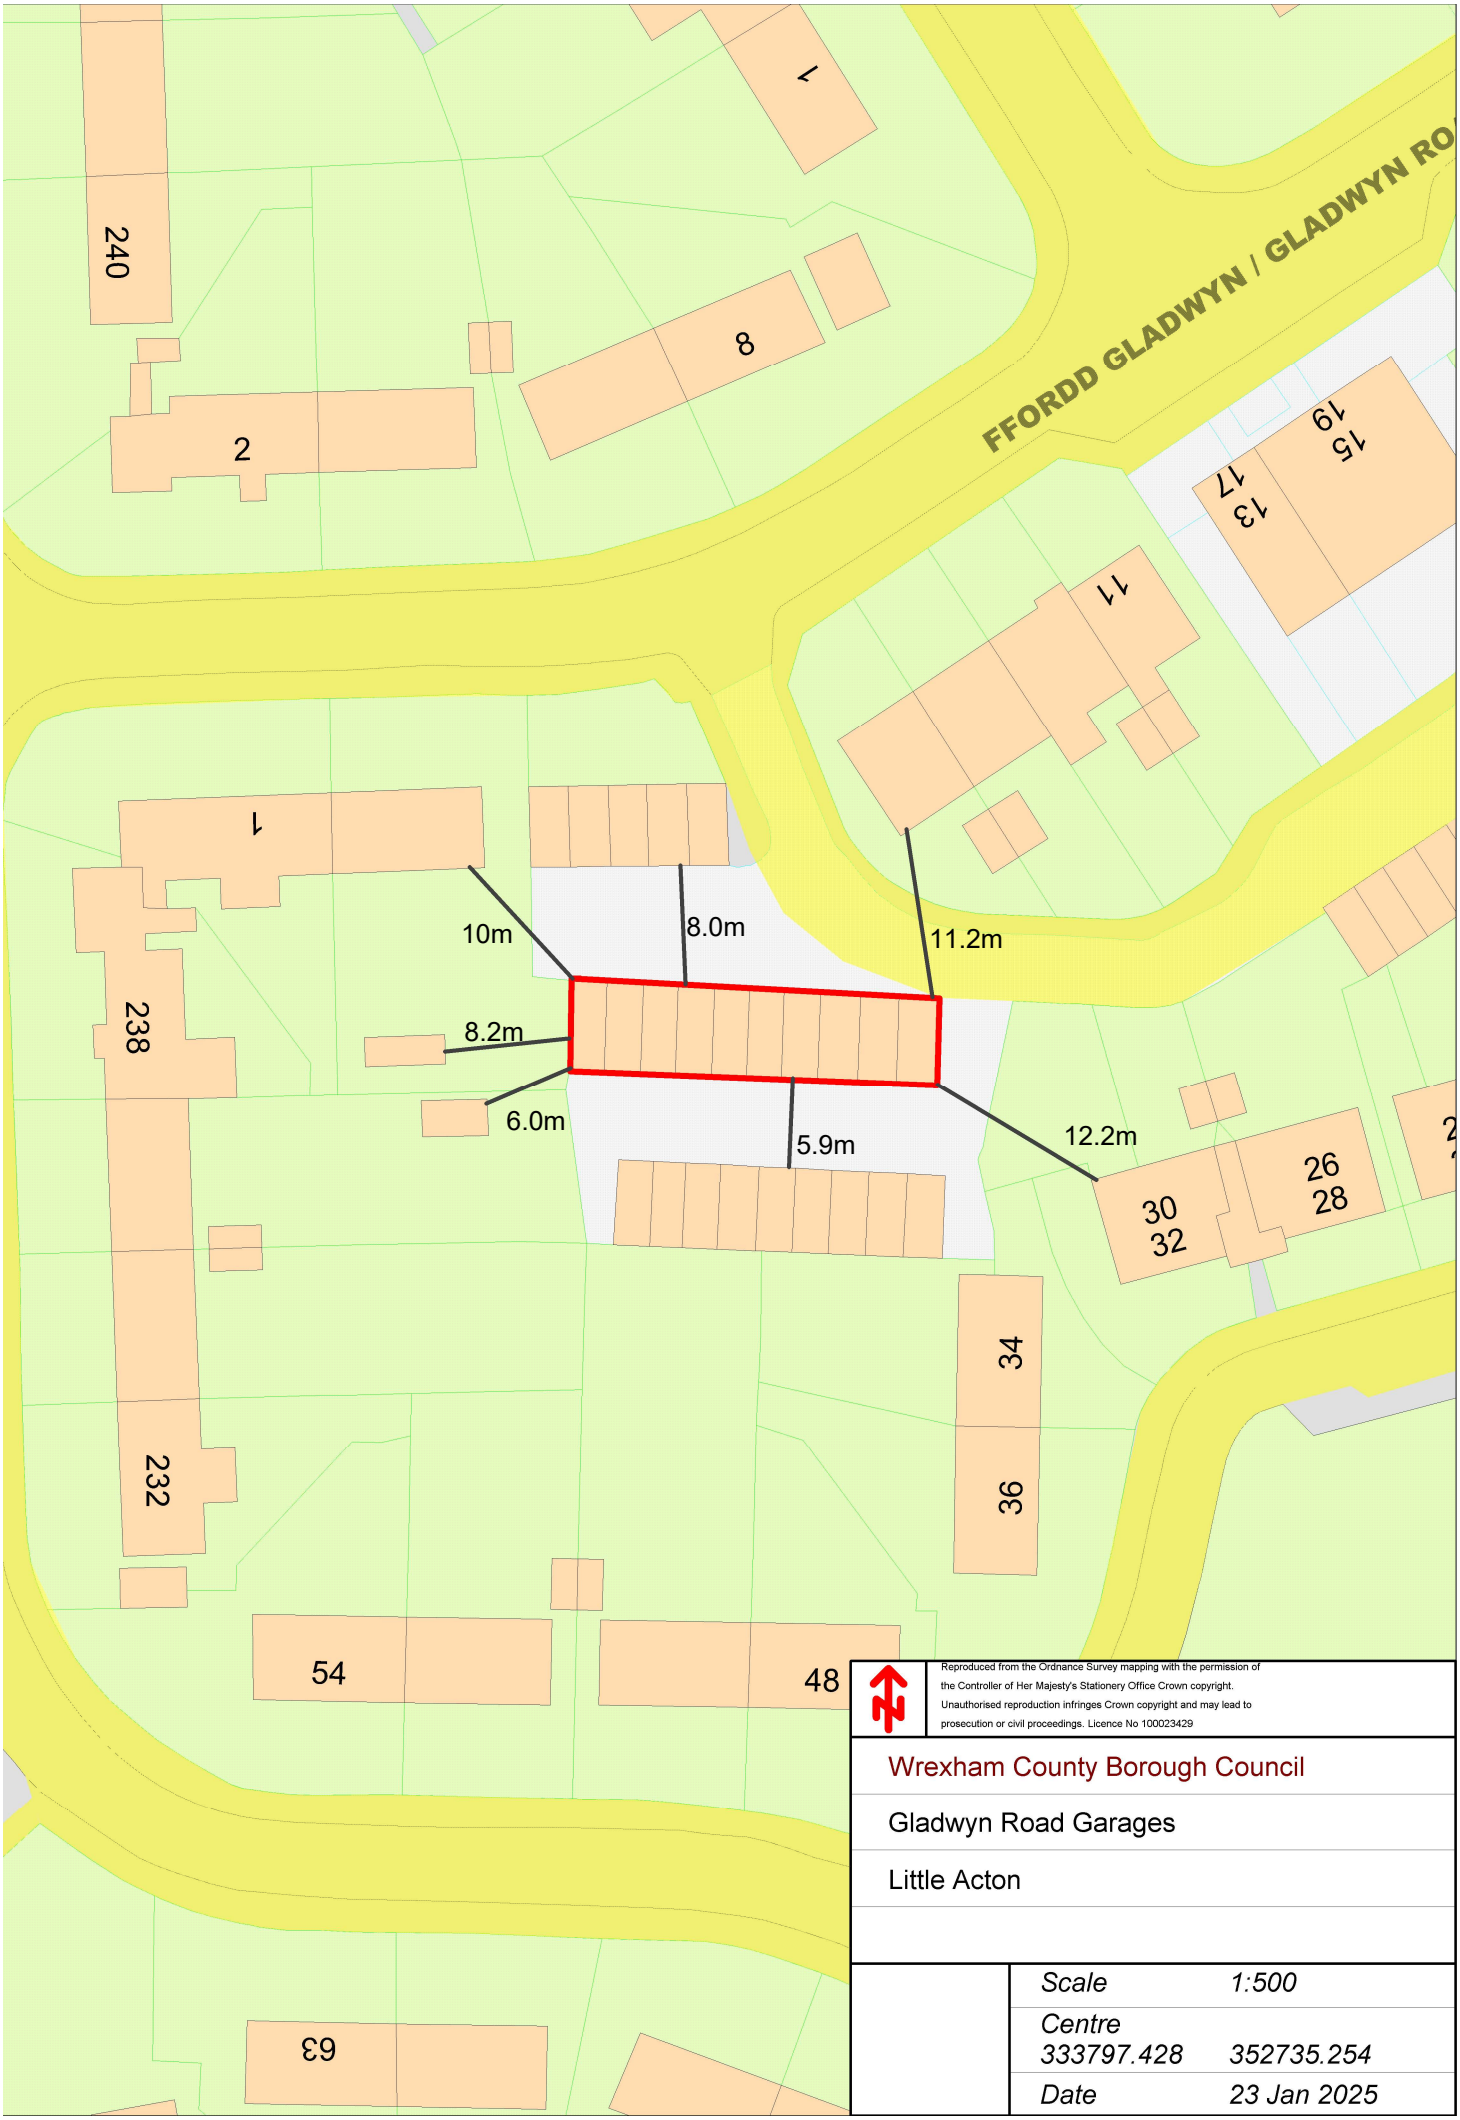

Reproduced from the Ordnance Survey mapping with the permission of the Controller of Her Majesty's Stationery Office Crown copyright. Unauthorised reproduction infringes Crown copyright and may lead to prosecution or civil proceedings. Licence No 100023429

Wrexham County Borough Council

Gladwyn Road Garages

Little Acton

Scale	1:500
Centre	
333797.428	352735.254
Date	23 Jan 2025