
ENTREC LTD REDWITHER ROAD . PROPOSED LOCATION OF PORTAKABIN STYLE OFFICE

DRG NO 2 (REV A)

Scale 1:100

PROPOSED ELEVATION - WEST

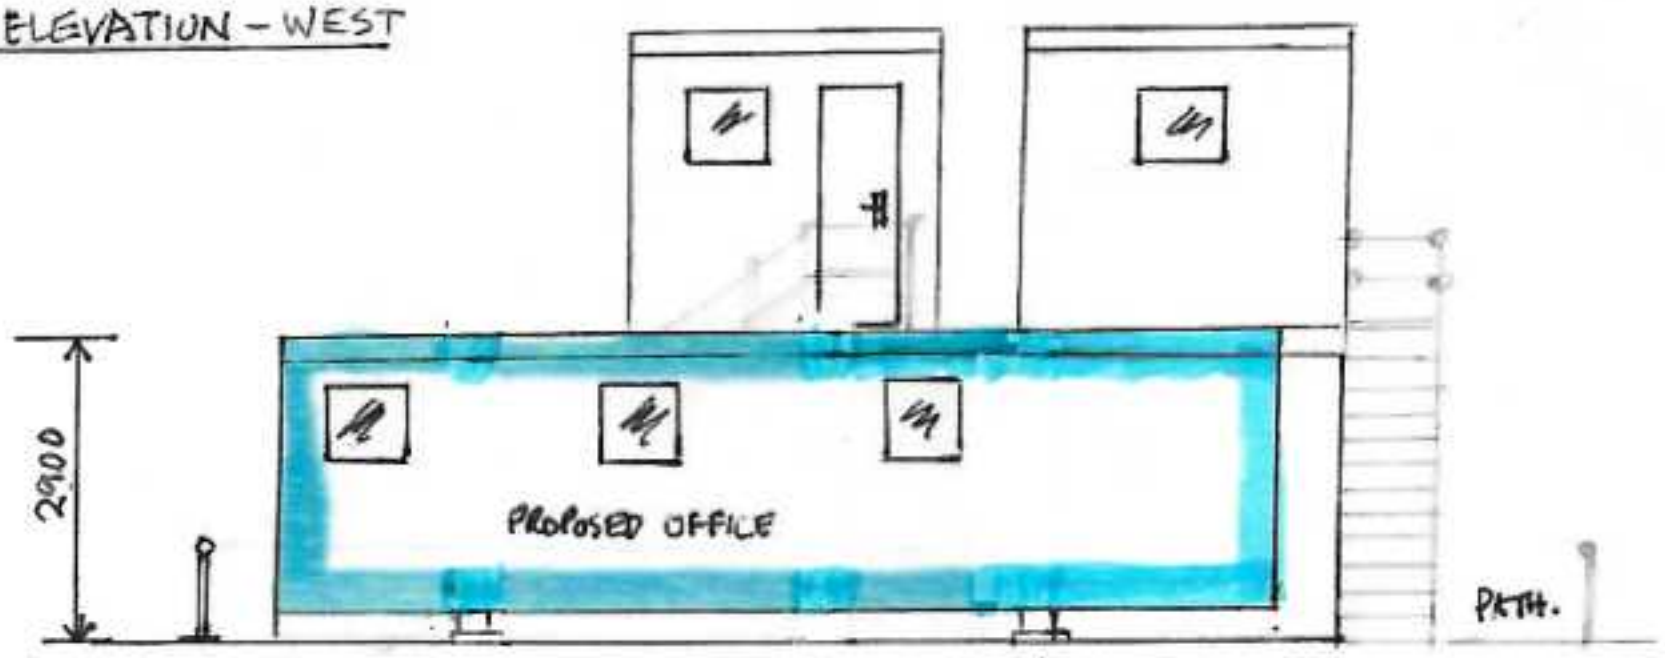

PROPOSED OFFICE CONSTRUCTION

PORTAKABIN STYLE WITH GREY PLASTICOL FINISH AND COMPOSITE DOUBLE GLAZED WINDOWS.

FULLY FINISHED INTERIOR WITH INSULATED WALLS

EXISTING ELEVATION - WEST

