
ENTREL LTD REDWITHER ROAD

PROPOSED LOCATION OF PORTAKABIN STYLE OFFICE

Scale 1:100

DRG NO 4

PROPOSED ELEVATION SOUTH

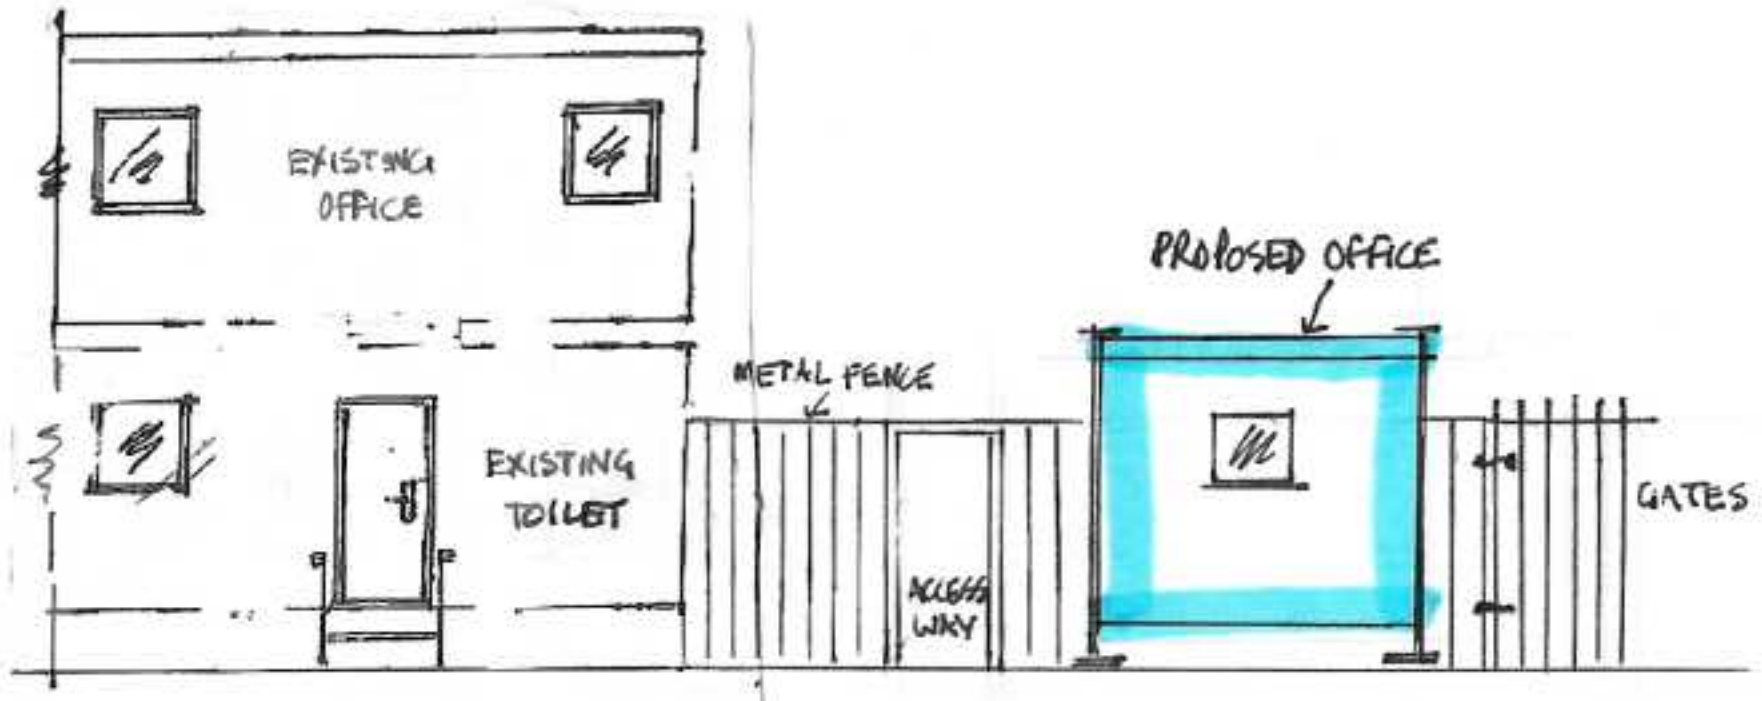

EXISTING ELEVATION SOUTH

