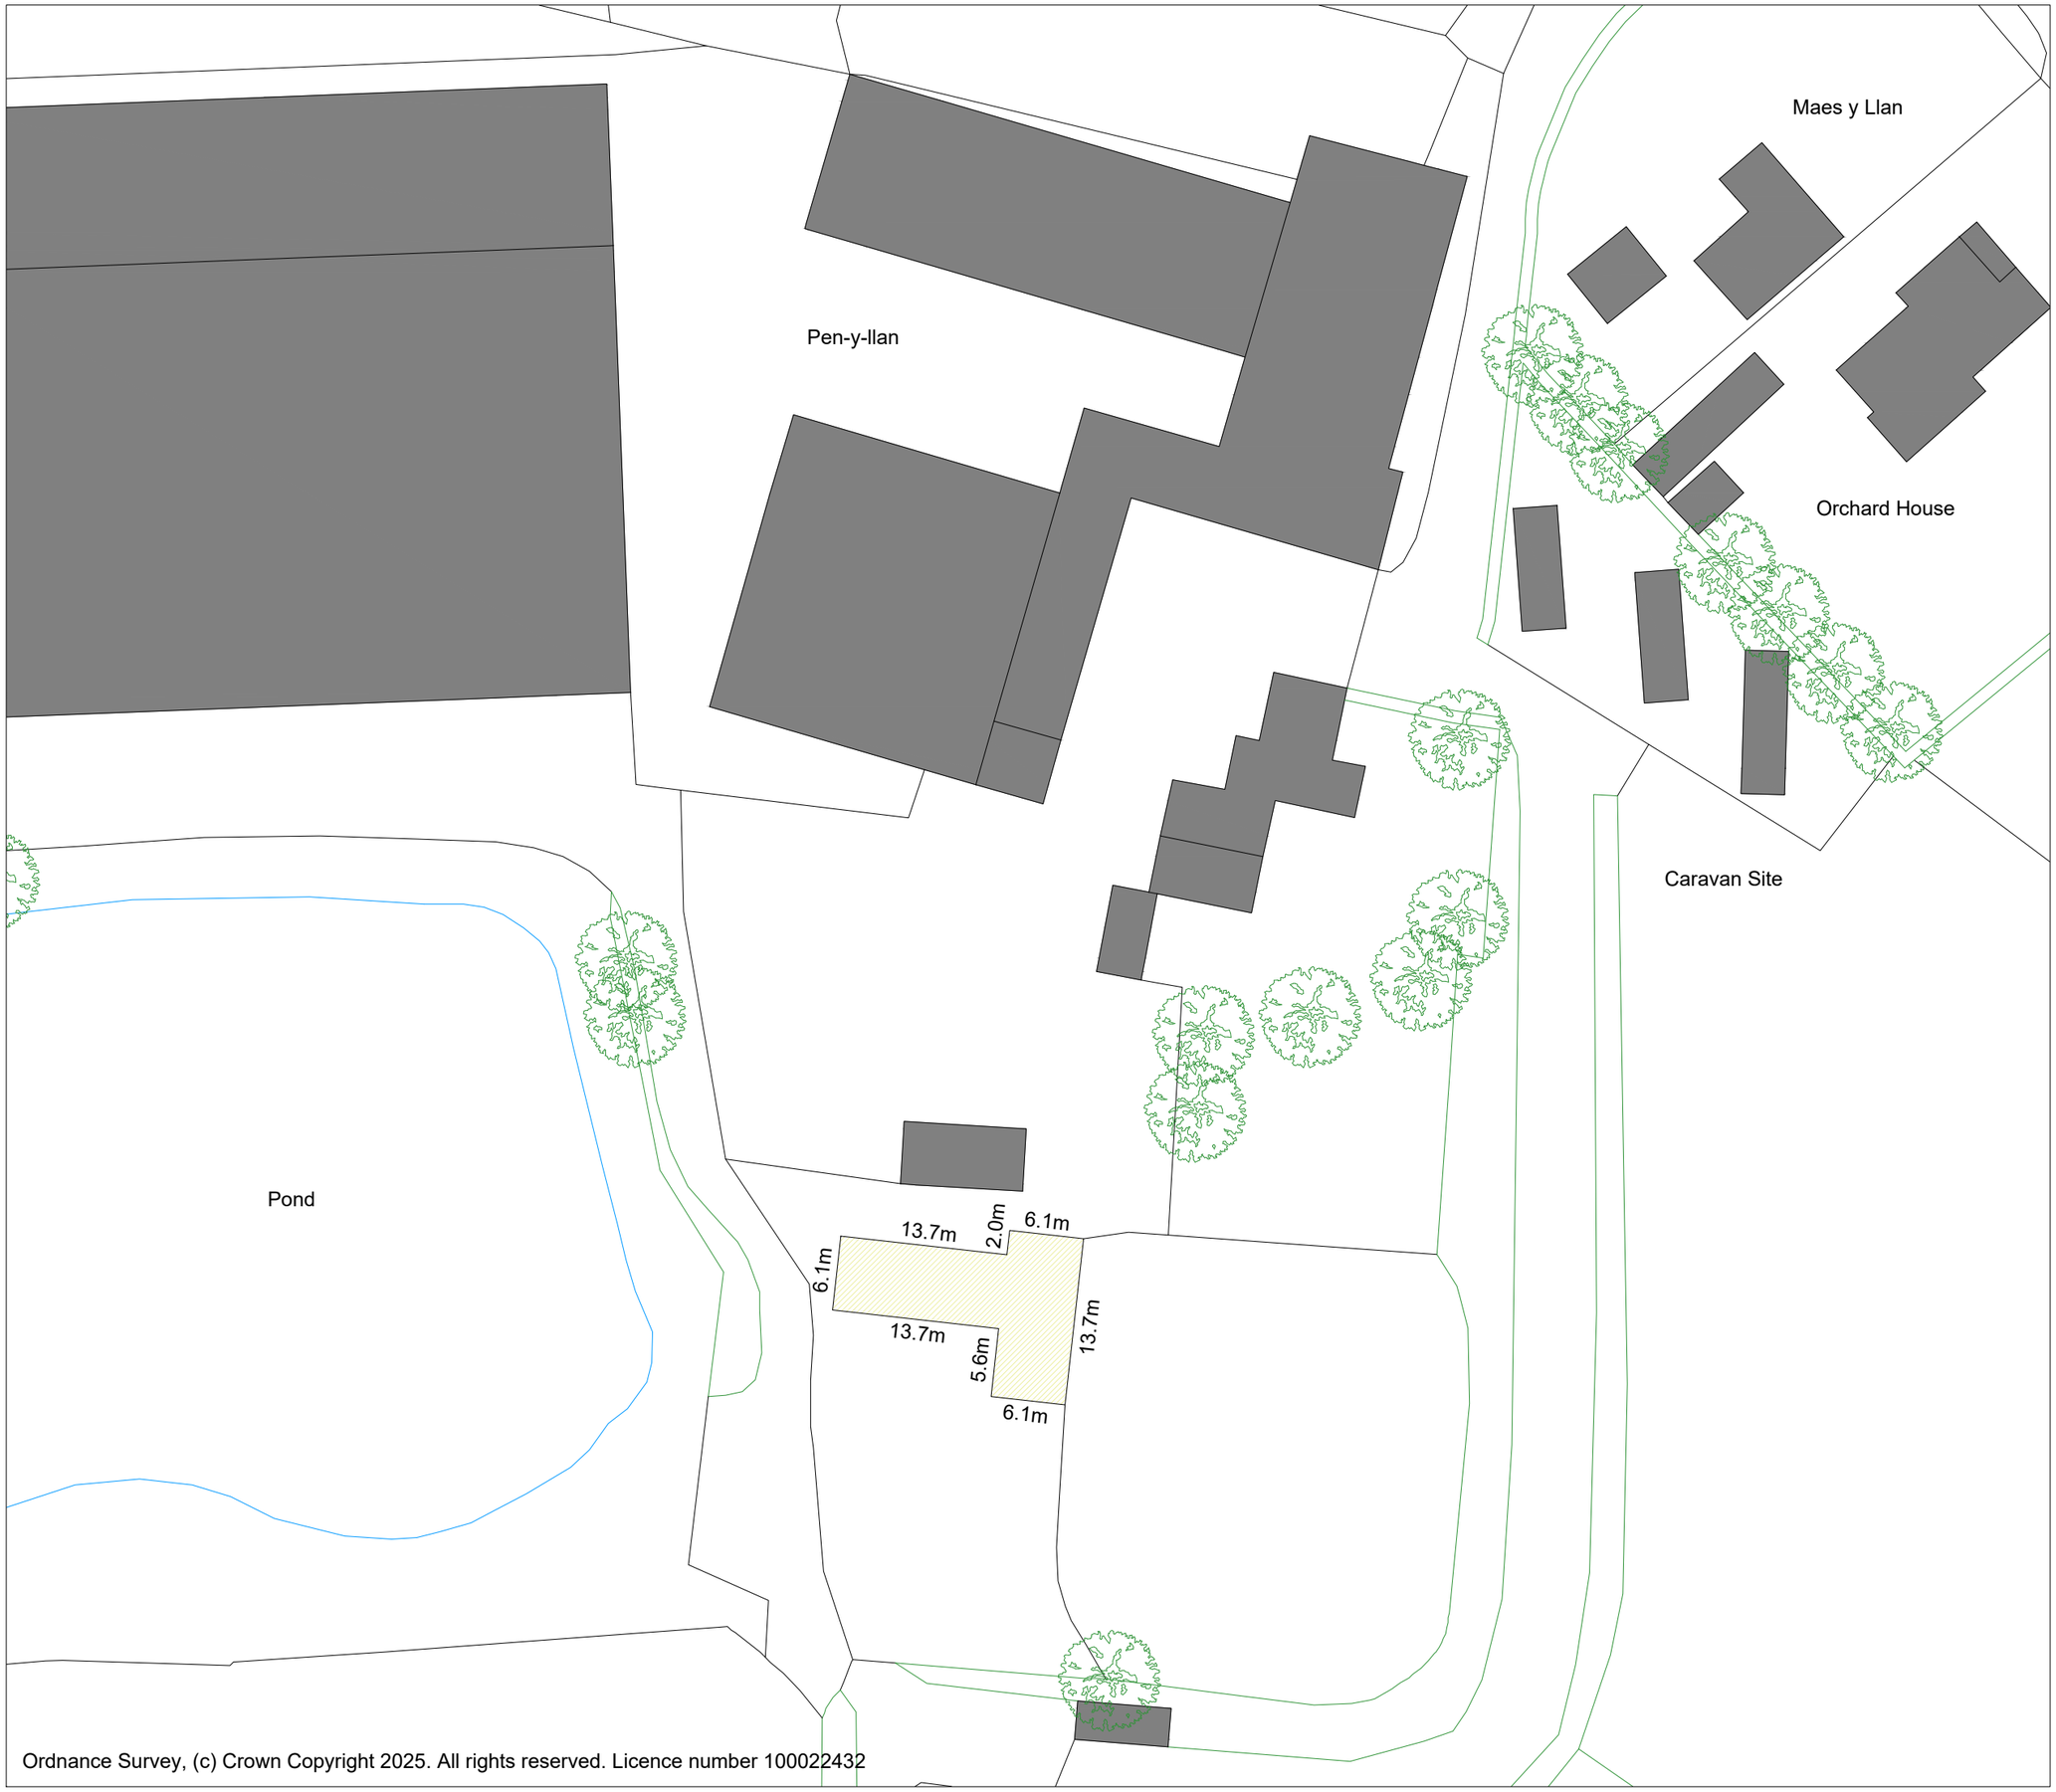



Ordnance Survey, (c) Crown Copyright 2025. All rights reserved. Licence number 100022432

THIS DRAWING IS TO BE READ IN CONJUNCTION WITH ALL RELATED DRAWINGS. ALL DIMENSIONS MUST BE CHECKED AND VERIFIED ON SITE BEFORE COMMENCING ANY WORK OR PRODUCING SHOP DRAWINGS. THE ORIGINATOR SHOULD BE NOTIFIED IMMEDIATELY OF ANY DISCREPANCY. THIS DRAWING IS COPYRIGHT AND REMAINS THE PROPERTY ROGER PARRY & PARTNERS.

| Rev | Description | Date | By |
|---|---|---|---|
| - | - | - | - |

Roger Parry & Partners

Residential - Agricultural - Commerical

| | | | |
|---|---|---|---|
| Project | Erection of Replacement Agricultural Building | | |
| Drawing Title | Proposed Block Plan | | |
| Location | Penyllan Farm, Marchwiel, Wrexham, LL13 0PF | | |
| Client | Mr & Mrs Lloyd | | |
| Scale | 1:500 @ A3 | | |
| Drawing No | 80092 / GH / 003 | Rev | - |
| Drawn By | NB | Date | 2025/01/29 |

MERCIAN HOUSE, 9 DARWIN COURT, OXON BUSINESS PARK, SHREWSBURY, SY3 5HJ
Tel: 01743 791336
E-mail: mail@rogerparry.net
Web address: www.rogerparry.net
Roger Parry & Partners LLP partnership no.OC312203
Registered in England and Wales.
A list of members of the LLP is available at the above address.

RICS Regulated by RICS