
Support Post Foundation Detail

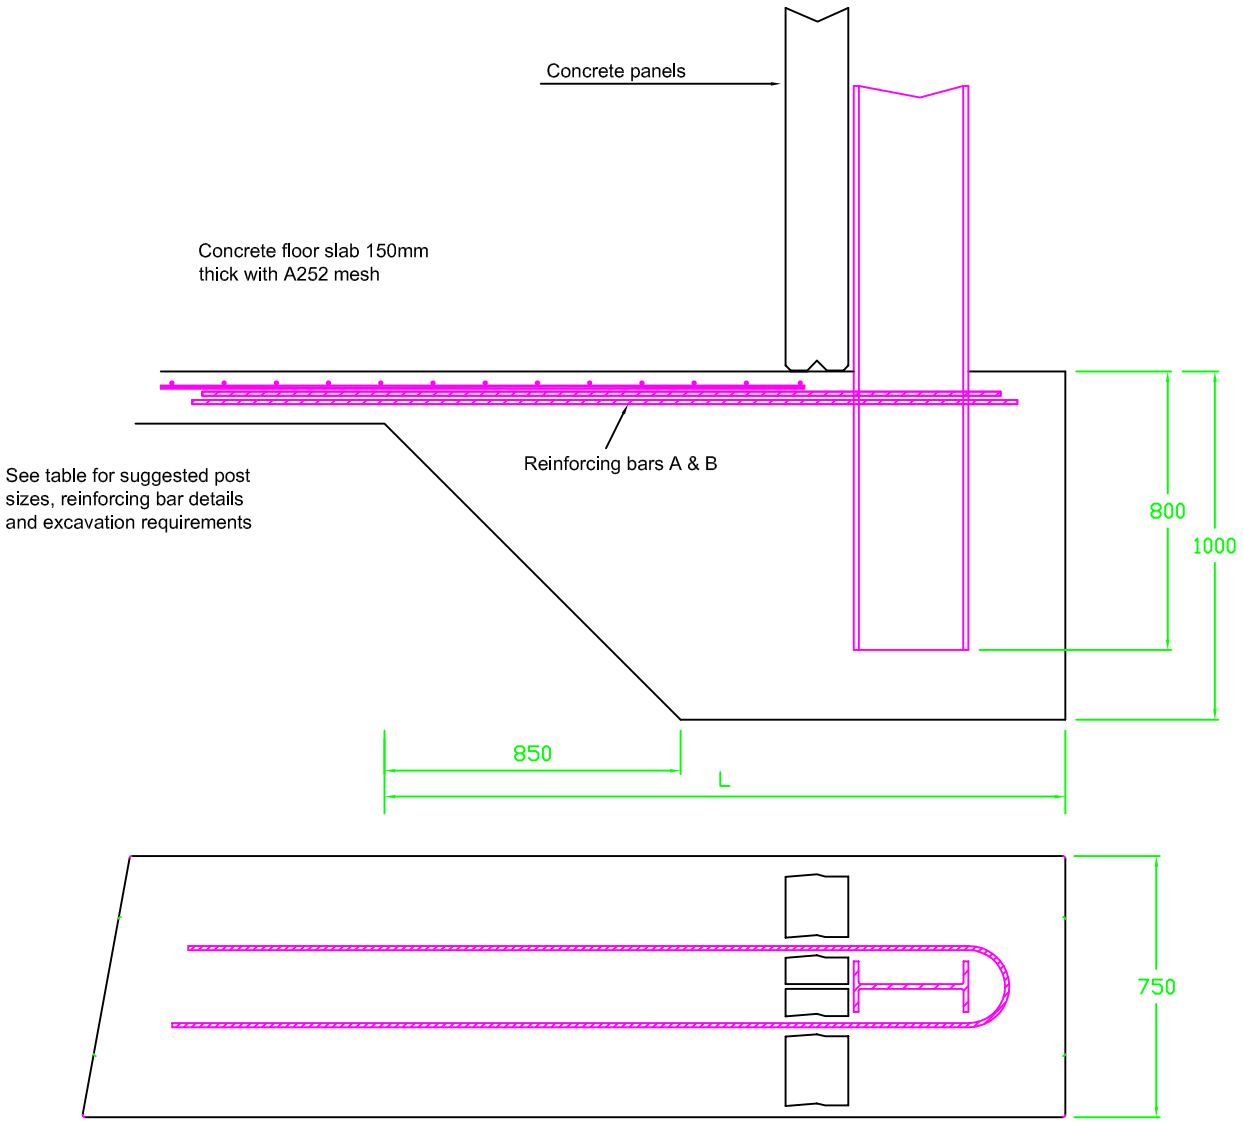

Drg no 13
Scale NTS
Date: 01/10/02
Drawn By TL

ACP (Concrete) Ltd
Wood Lane Business Centre
Wood Lane
Uttoxeter
Staffs
Telephone : 01889 598660
Fax : 01889 568160