
PALISADE STEEL GATE FENCING.

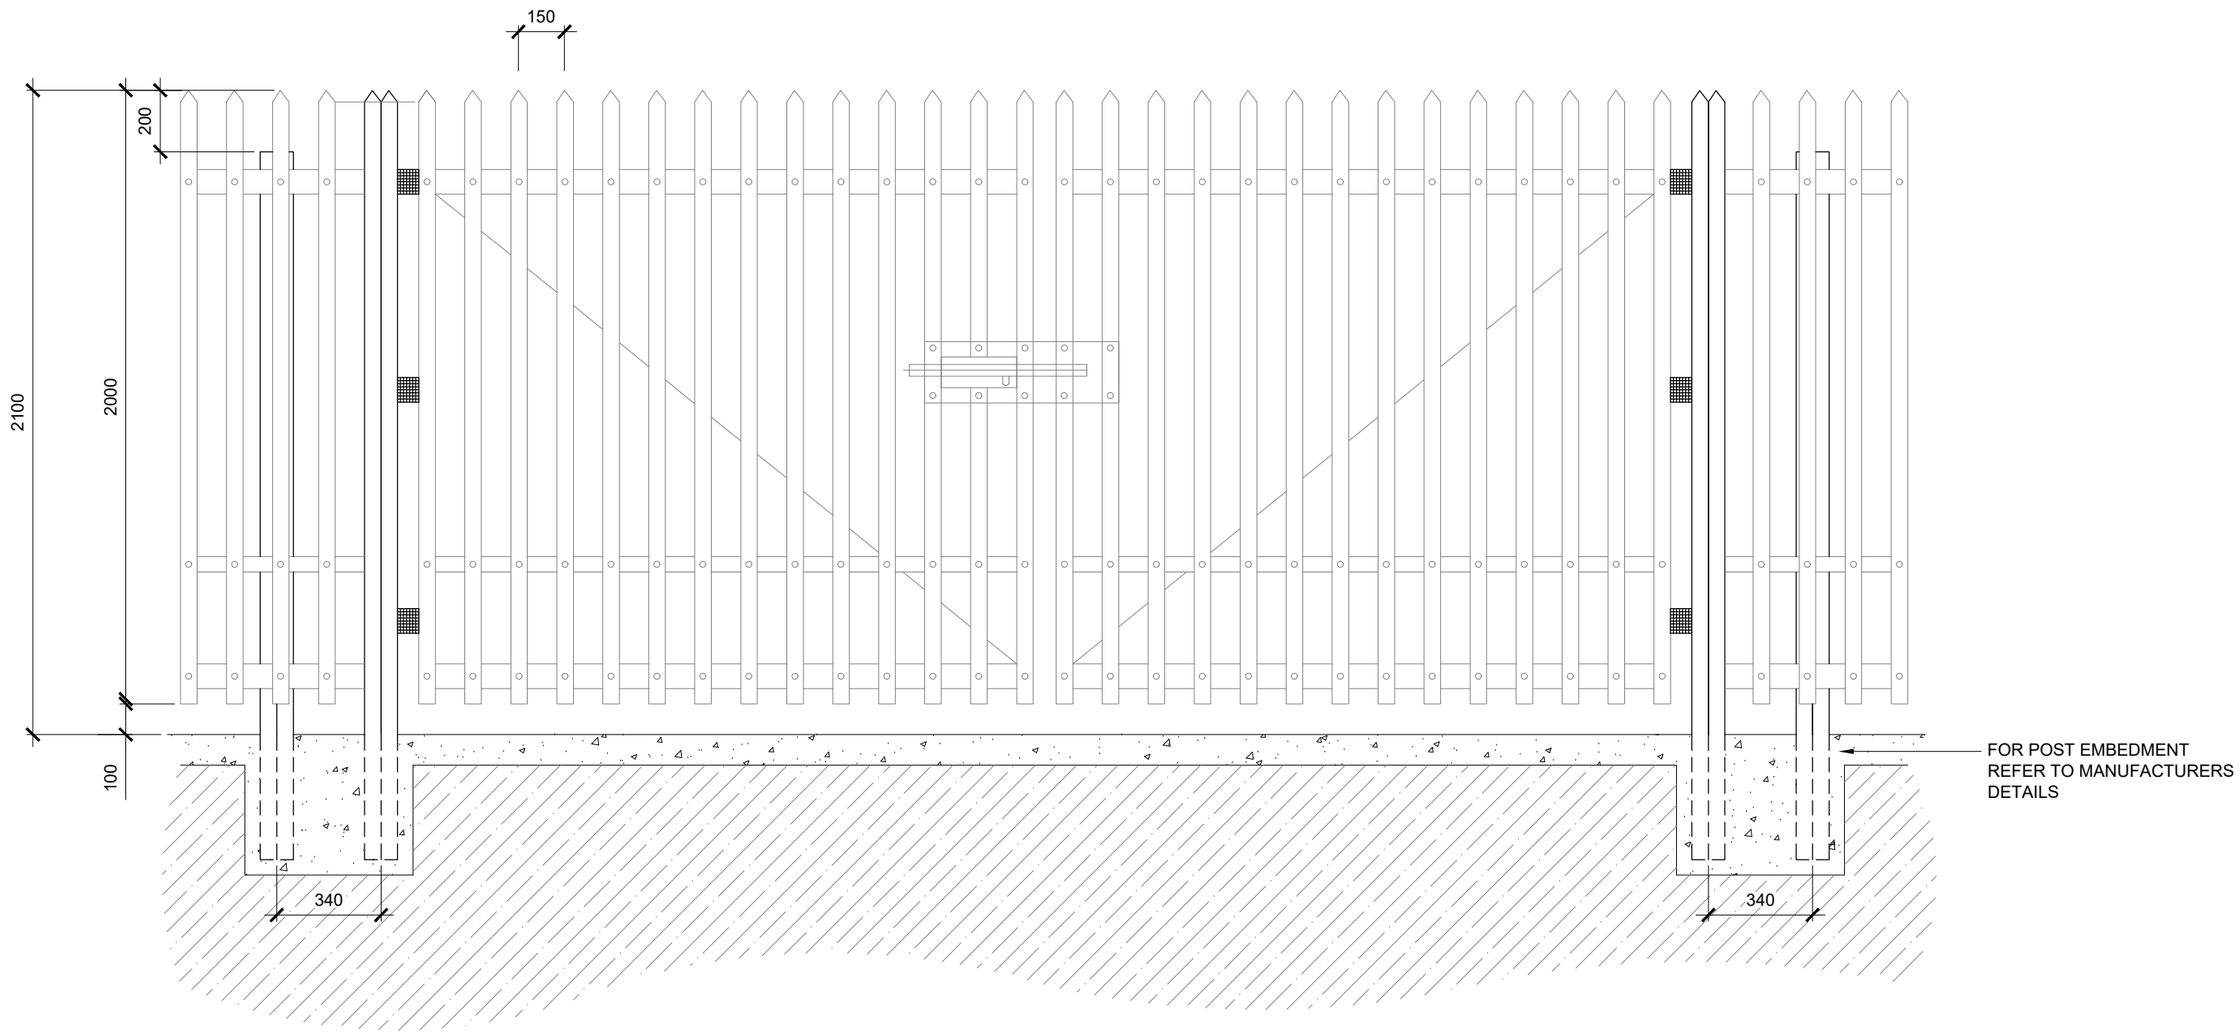

PALISADE STEEL GATE DETAIL - SCALE 1:20 @A3