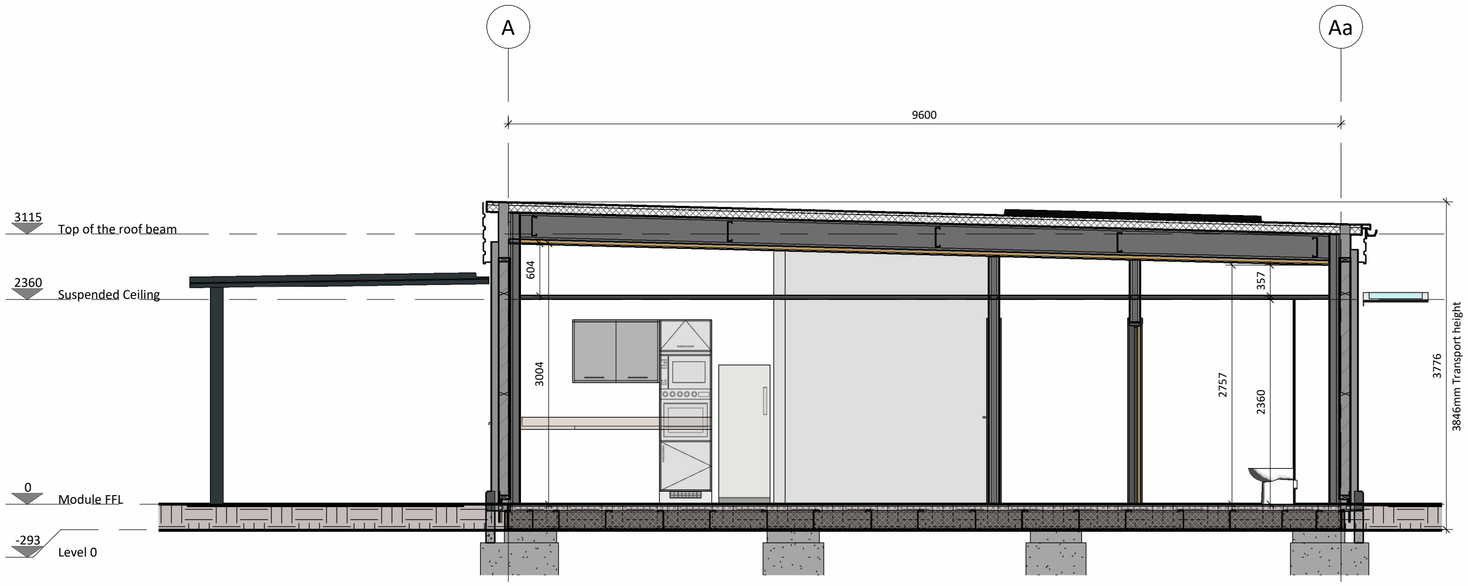


1 Cross-section
1 : 50

0 1 3m 5m

Wernick GROUP

Part of the Wernick Group of Companies.

WB 528B

Number	Revision Description	Date	Issued	Checked
P03	Planning pack of drawings	07-Feb-2025	SL	KA
P02	Planning pack	06-Jan-2025	SL	KA
P01	First issue	17-July-2024	SL	KA

SUITABILITY:

WORK IN PROGRESS:
S0 - Initial Stage or WIP
PUBLISHED (CONTRACTUAL):
Approved & Accepted
A0 to **A7** and STAGES **0** to **7**

SHARED (NON-CONTRACTUAL):
S1 - For coordination
S2 - For information
S3 - For review and comment
S4 - For stage approval

• Do not scale from this drawing. • Check all dimensions on site. • Report any discrepancies and omissions to WB Technical Services. • This drawing is based on photocopied/scanned information liable to distortion in scale. • These drawings are copyright, project specific and confidential and no part is to be used or copied in any way without the express prior consent of Wernick Buildings.

NOTES:

PRELIMINARY DRAWING

NOT TO BE USED FOR CONSTRUCTION PURPOSES UNTIL "APPROVED FOR CONSTRUCTION" STAMP IS APPLIED. The areas shown are approximate only and have been measured off preliminary drawings as the likely areas at the current stage of design using the started option from the code of Measuring Practice, 4th edition. RISCS/ISVA These may be affected by future design development and construction tolerances, or the result of surveys for existing buildings. Take account of these factors before planning any financial or property developemnt purpose or strategy and seek confirmation of latest areas before decision making.

Wernick BUILDINGS

Kenfig Industrial Estate, Port Talbot, SA13 2 PE
Tel: 01656 747 340 **Website:** wernick.co.uk

CLIENT:	Wrexham Borough Council
PROJECT:	Ysgol Morgan Llwyd - 3 No. classroom Cefn Road, LL13 9NG Wrexham
DRAWING TITLE:	Proposed cross section

DRAWN:	CHECKED:	APPROVED:	SCALE:
SL	KA	KN	1 : 50@ A2
FIRST ISSUE:	**CONTRACT NO:**	**SUITABILITY:**	**REVISION:**
17-July-2024	12117	S3	P03

12117 - WB - 02 - ZZ - DR - AA - 3001