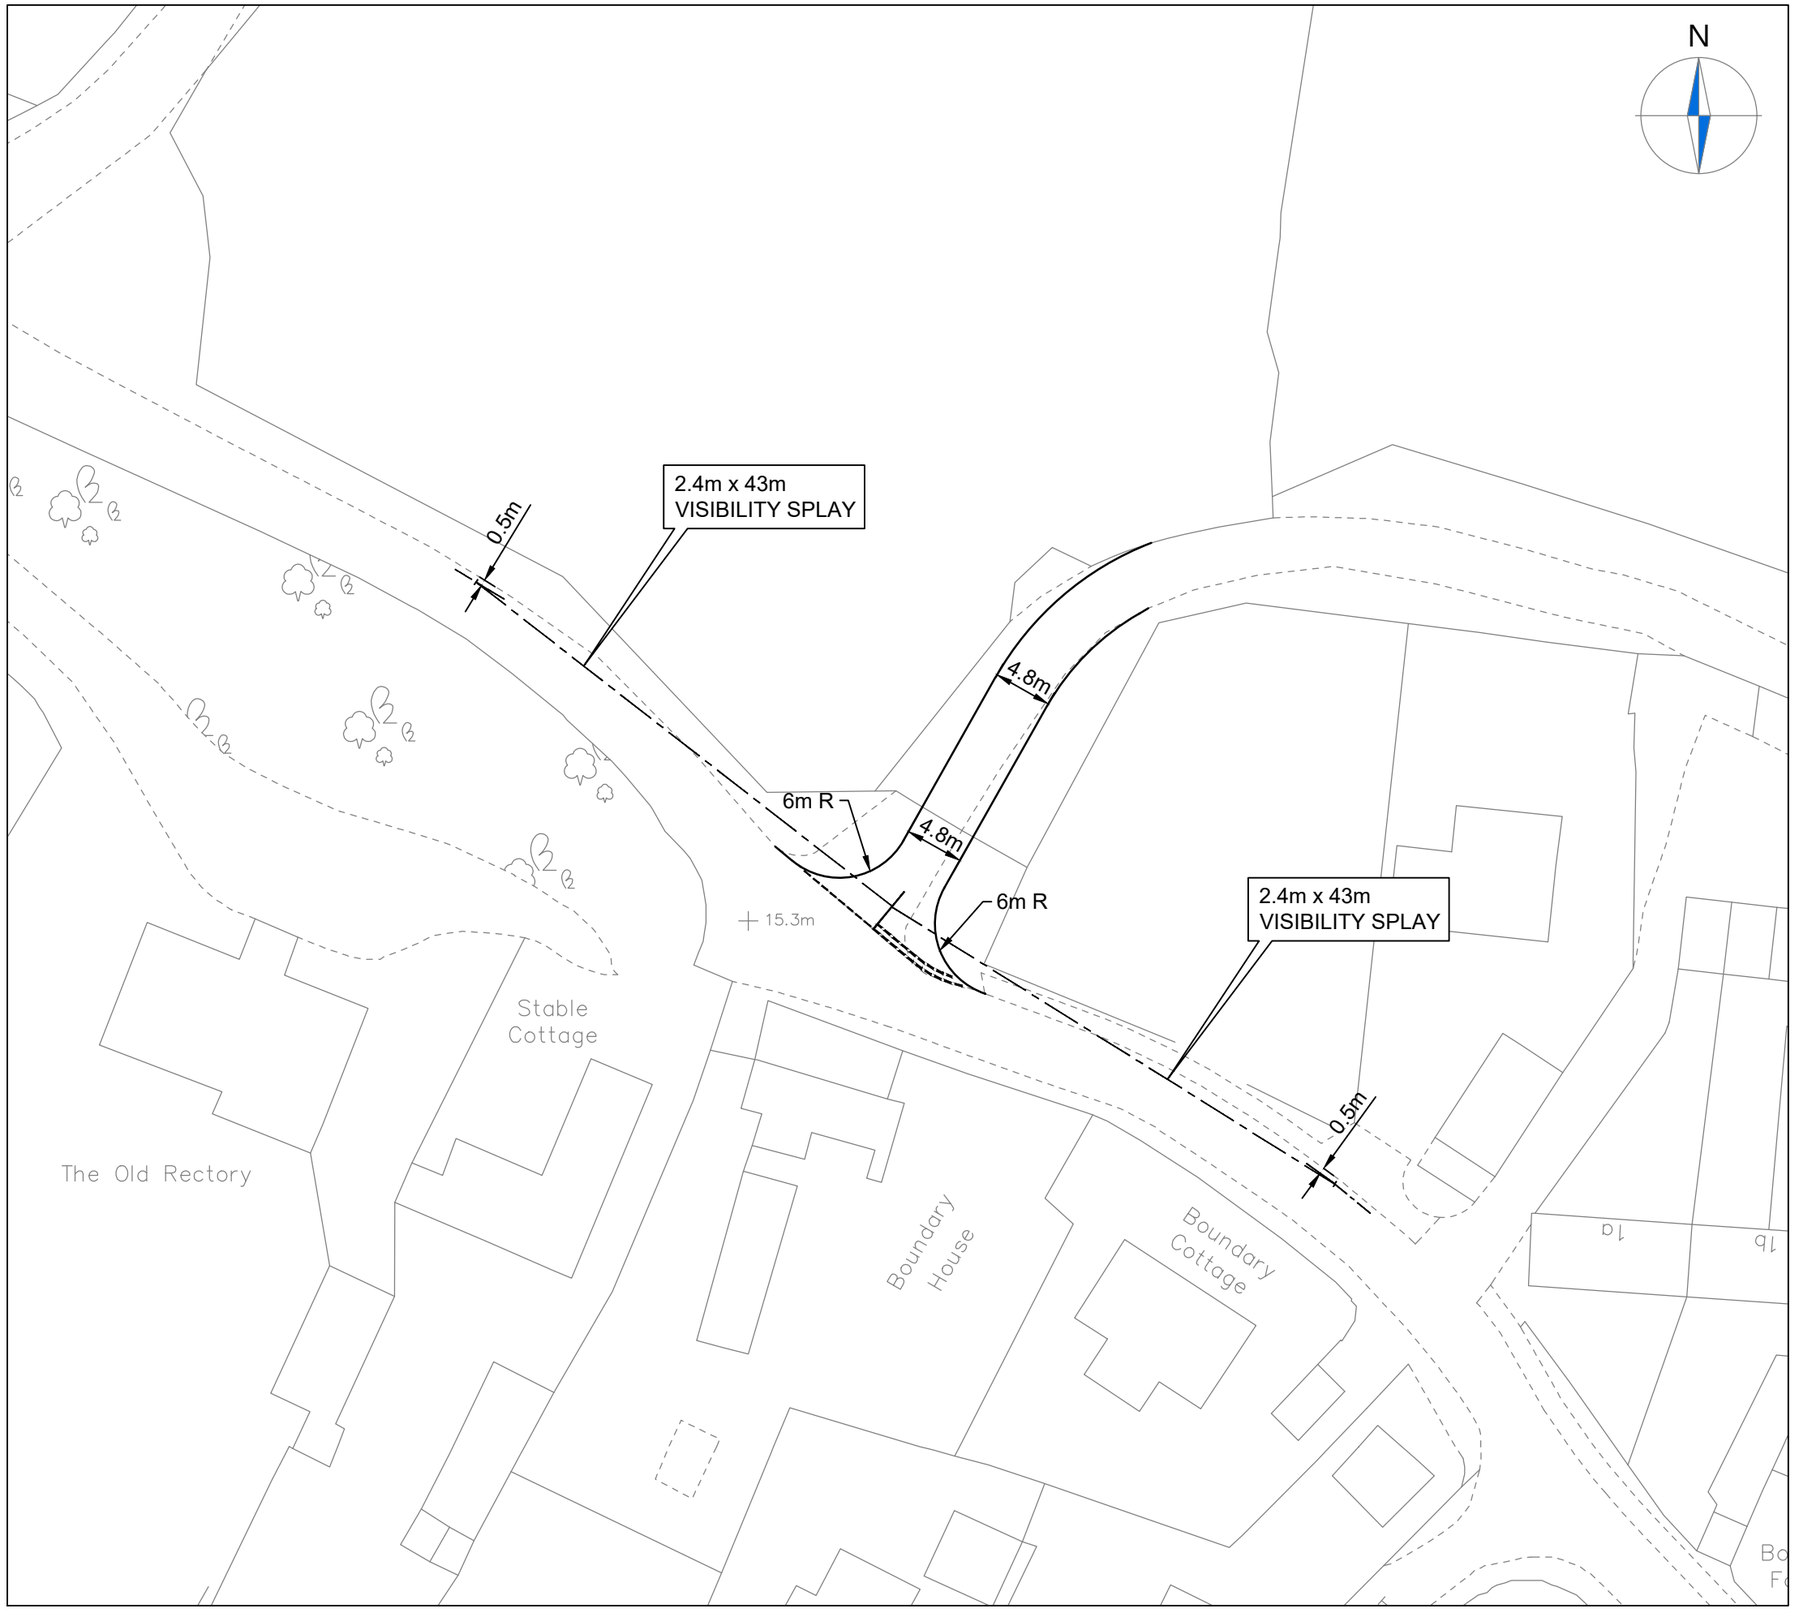


NOTES

1. Do not scale from this drawing.
2. This drawing to be read & printed in colour.
3. This drawing is for illustrative purposes only.

Rev	Details	Drawn	Checked	Date
.	...	...	...	.. ..

REVISION HISTORY

Status:
- ☐ Preliminary
- ☐ For Approval
- ☐ For Construction
- ☑ For Information
- ☐ For Tender
- ☐ As Built

Client:

Dorian Hopkins

Project:

Bowling Bank Farm
Worthenbury

Drawing Title:

Site Access Improvements
and Visibility Splays

Scale:	Size:
1:500	A3

Drawn by:	Checked by:	Date:
HE	DR	31.10.2024

CANEPARO ASSOCIATES
Transport Planning & Highway Design
21 Little Portland Street • London • W1W 8BT • Tel. 020 3617 8200

Scheme Ref:	Drawing No:	Sheet :	Rev:
CA5760	SK001	1 of 1	...

CA5760_SK001 - SITE ACCESS IMPROVEMENTS & VISIBILITY SPLAYS.DWG

NOTE: The property of this drawing and design is vested in Caneparo Associates Ltd. It must not be copied or reproduced in any way without their prior written consent. © Caneparo Associates Ltd. Registered in England, No. 9930032. All rights reserved.