




SOUTH FACING ELEVATION 1:50

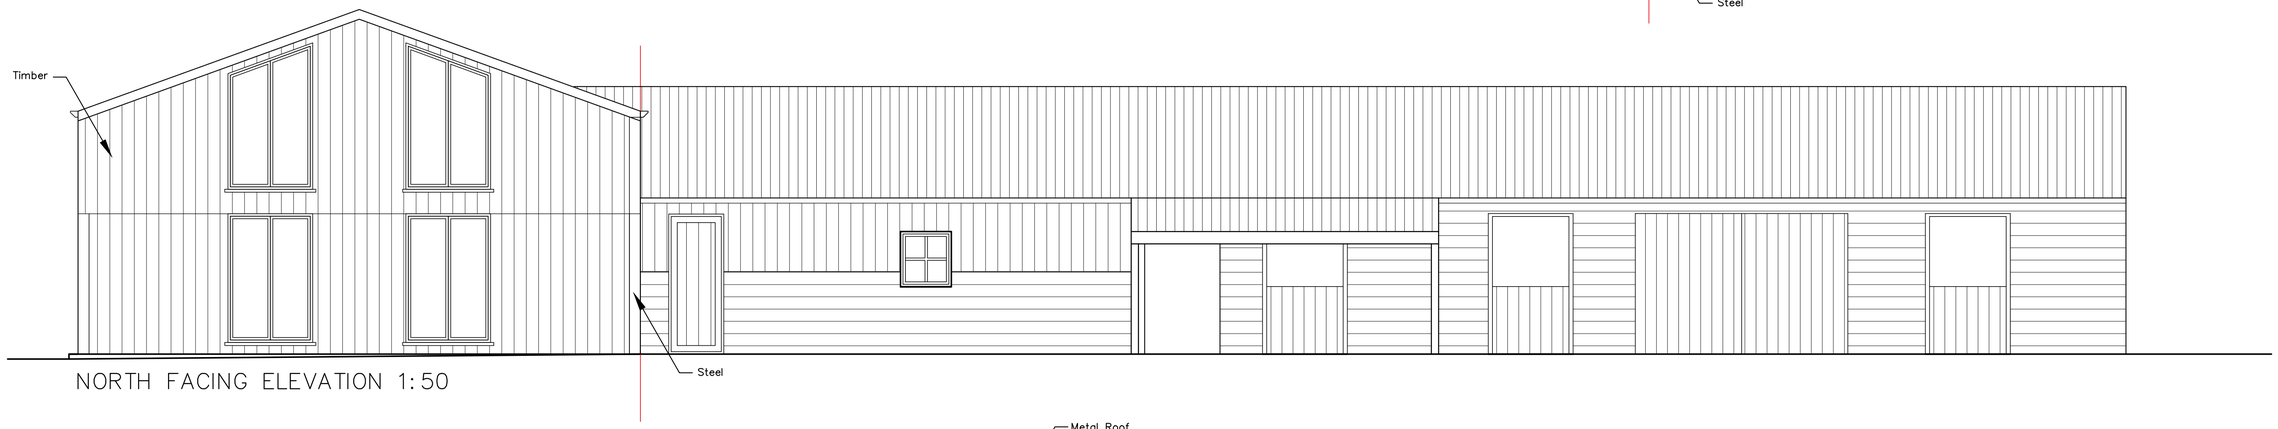

NORTH FACING ELEVATION 1:50

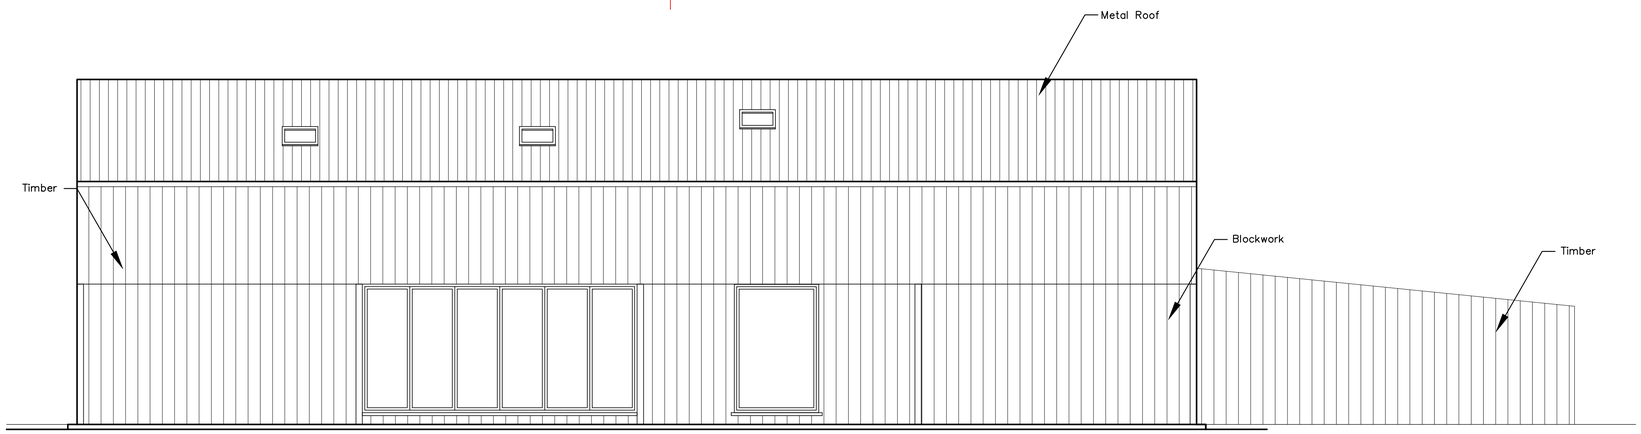

EAST FACING ELEVATION 1:50

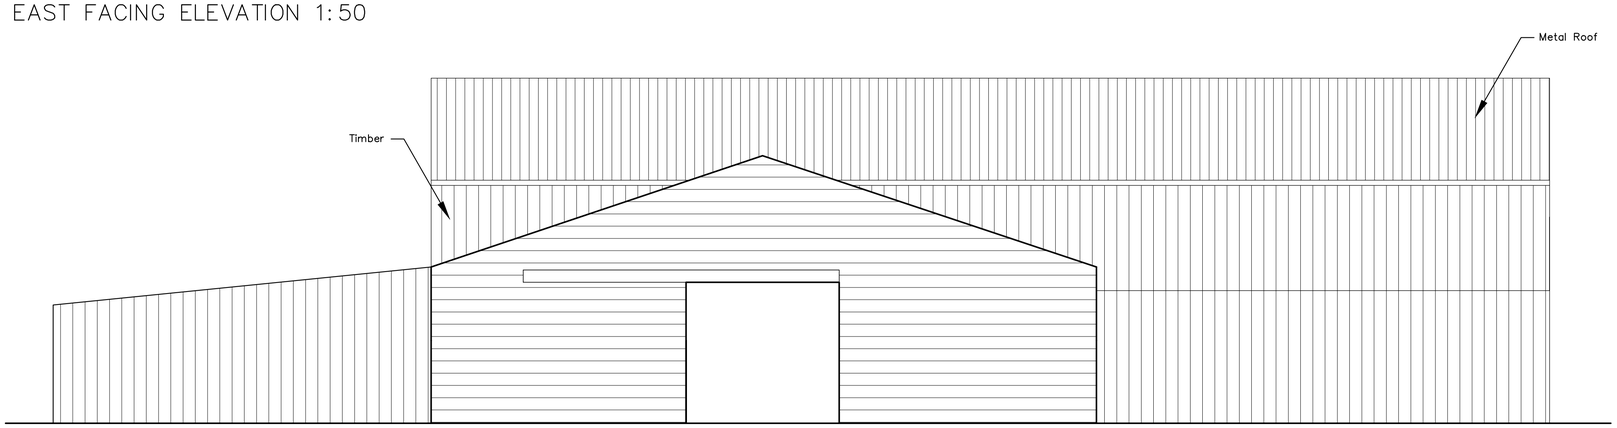

WEST FACING ELEVATION 1:50



Recessed window example



Material example

Rev	Date	Info

beeston aspinall architects
Architects and Building Consultants
The Studio 65a High Street, Tarporley
Cheshire, CW6 0DP
Tel: 01270 524896 Email: info@ba-architects.co.uk
Web: www.ba-architects.co.uk

Client
Dewhurst

Project
Agricultural building conversion at Bowling Bank Farm, Mulsford Lane, Worthenbury LL13 0AW

Scale/Sheet Size	Drawn	Date
1:50 @ A1	J. Bentley	Oct 2024

Drawing Title
Proposed Elevations

Drawing Number	Revision
2771.P104	

This drawing is copyright. Figured dimensions are to be followed, DO NOT SCALE DRAWING. Any discrepancy must be reported to the Designer immediately and before proceeding.