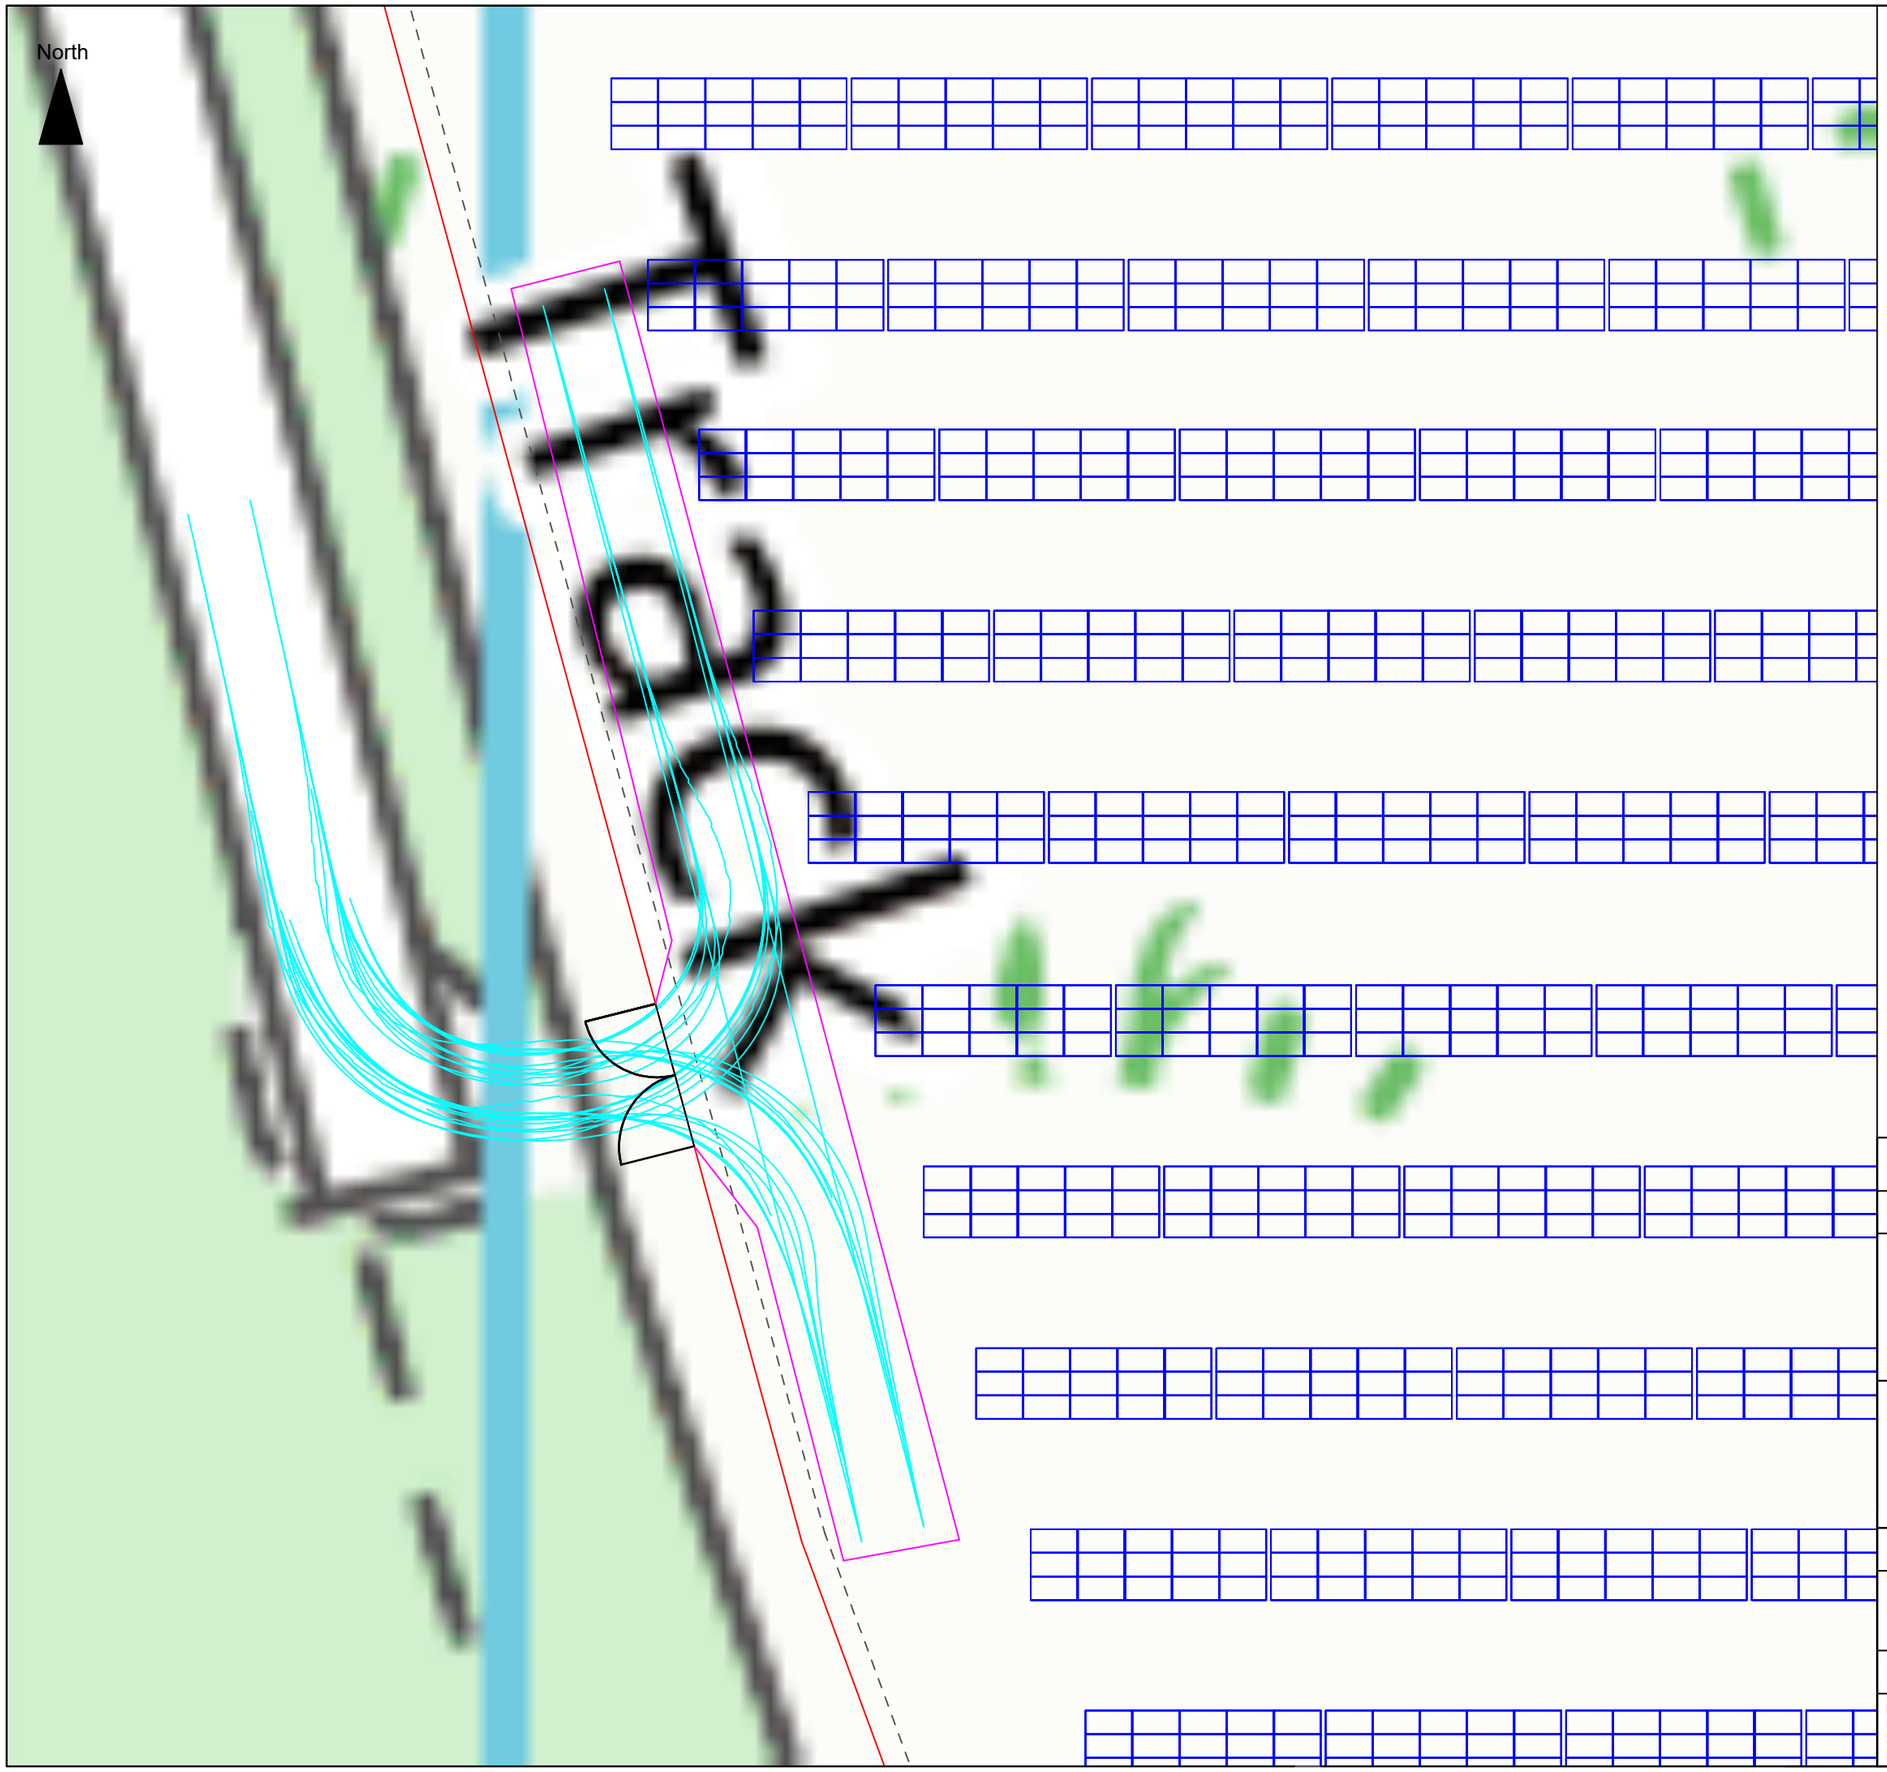


Legend

- Planning Application Boundary
- Swept Path
- Track Area
- Gate
- PV
- Existing Drainage

Notes:

Swept path of HGV with independent active rear steering

Track matting to be used as required

Scale Bar

0 5 10 20m

Reproduced from Ordnance Survey digital map data © Crown copyright 2024. All rights reserved. Licence number 0000808122

Scale (at A3): 1:250

Date: 17th Janudary 2025

Prepared by: dulas

Client: Bymbo Heritage Trust

Project: BRYMBO COMMUNITY SOLAR

Figure 7: Turning Point

Drawn by: MH | Checked by: RK | Version: V1a

Every effort has been made to ensure the accuracy of the information provided on this figure. Dulas Ltd cannot be held responsible for any omissions or errors in the data supplied by third parties and hereby expressly disclaims any responsibility for any losses, disappointment, negligence or damage caused by reliance on the information contained on this figure.