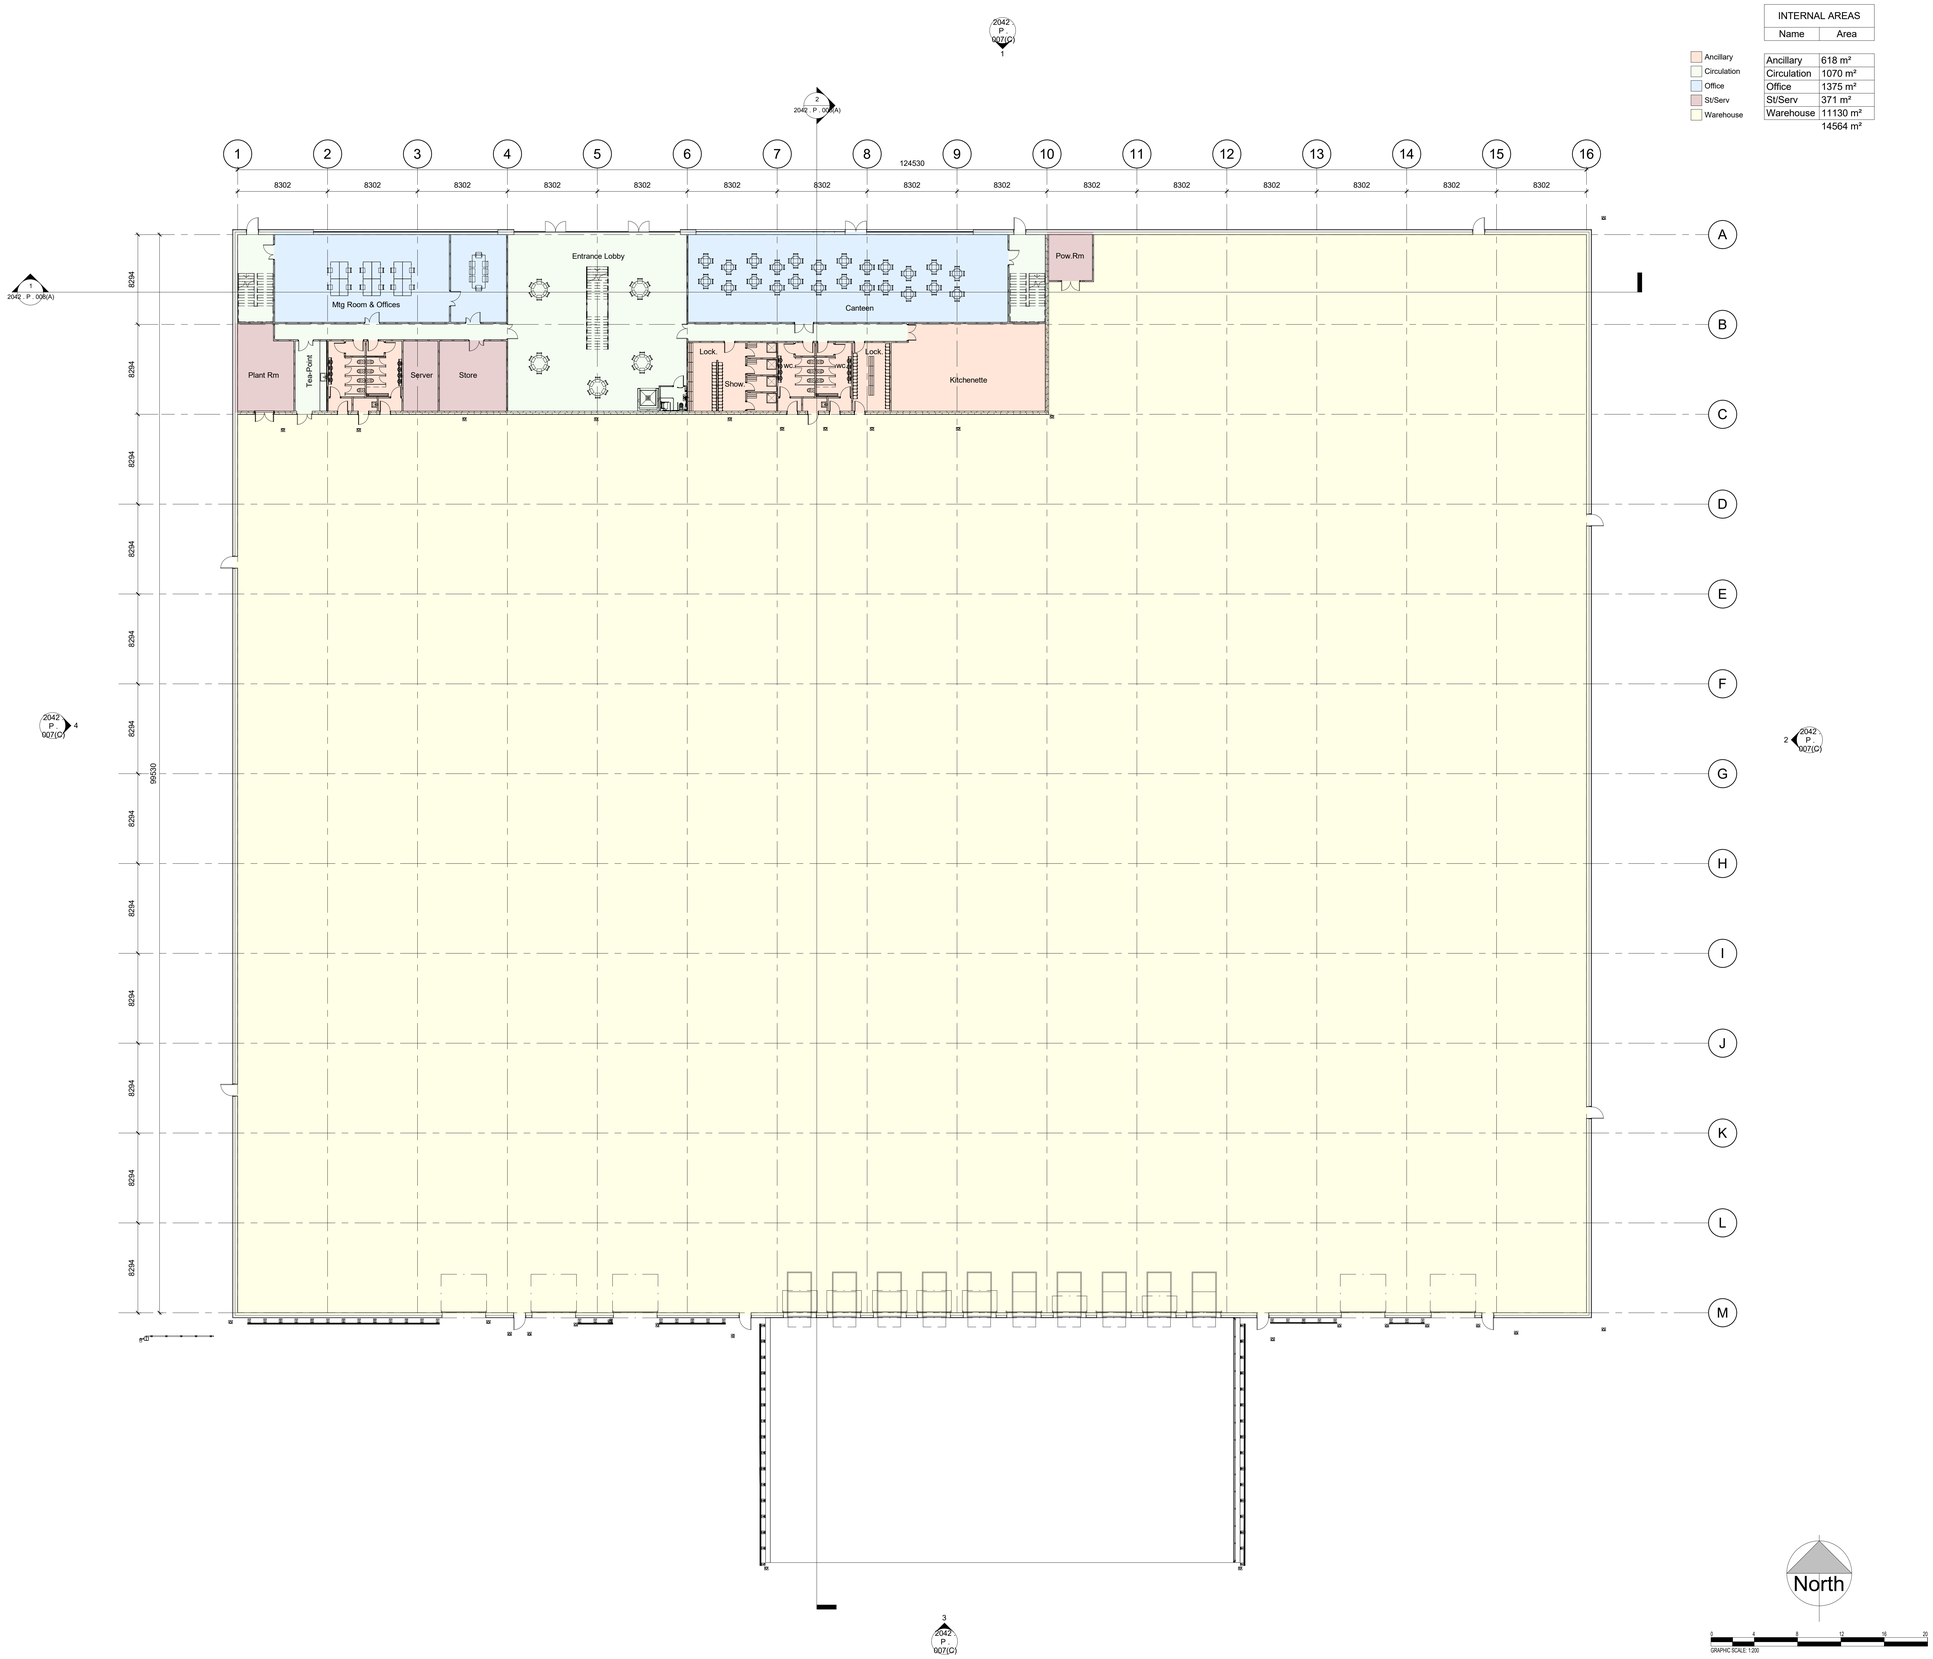


INTERNAL AREAS	
Name	Area
Ancillary	618 m²
Circulation	1070 m²
Office	1375 m²
St/Serv	371 m²
Warehouse	11130 m²
	14564 m²

PACE | ARCHITECTURE

Rev	Description	Date
A	Notes updated	14.10.24
B	Client details updated	01.12.24
C	Canopy Revised	16.12.24

CODE	SUITABILITY DESCRIPTION
STATUS	PURPOSE OF ISSUE

NET WORLD SPORTS

PROJECT

LAND SOUTH

TITLE

GF GENERAL ASSEMBLY

CLIENT

Mauna Kea Limited

DRAWN BY	CHECKED BY	DATE
NC	AC	09/27/24

SCALE (@A0)	PROJECT NUMBER
1 : 200	2042

DRAWING NUMBER	REV
2042 . P . 005(C)	

17/12/2024 10:09:29