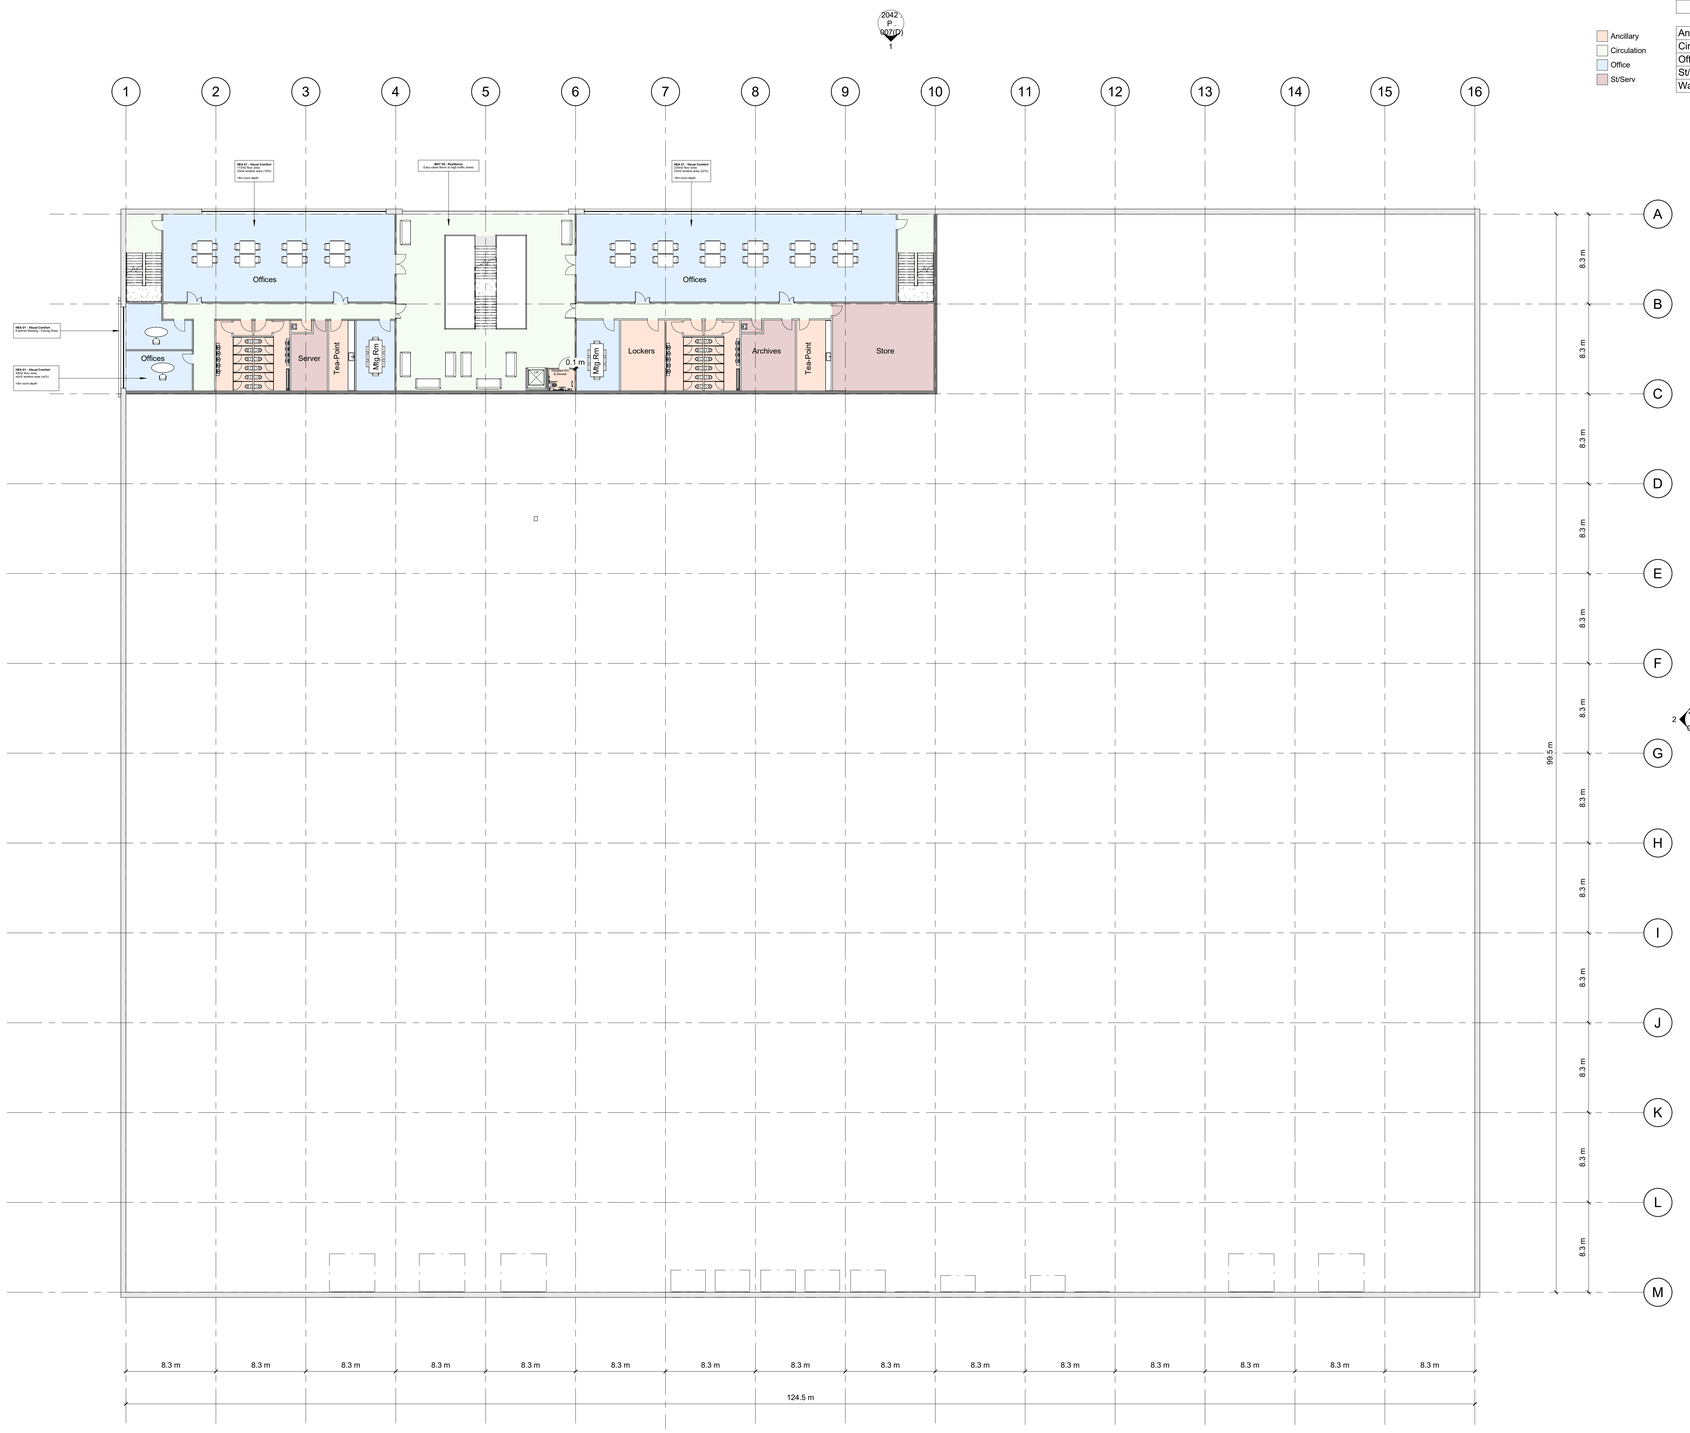


INTERNAL AREAS	
Name	Area
Ancillary	618 m²
Circulation	1070 m²
Office	1375 m²
St/Serv	371 m²
Warehouse	11130 m²
	14564 m²

Ancillary
Circulation
Office
St/Serv

North

GRAPHIC SCALE: 1:200

PACE | ARCHITECTURE

Rev	Description	Date

CODE	SUITABILITY DESCRIPTION
STATUS	PURPOSE OF ISSUE

NET WORLD SPORTS

PROJECT

LAND SOUTH

TITLE

FF General Assembly

CLIENT

Mauna Kea Limited

DRAWN BY	CHECKED BY	DATE
Author	Checker	01/24/25

SCALE (@A0)	PROJECT NUMBER
1 : 200	2042

DRAWING NUMBER	REV
2042 . P . 010	

13/02/2025 18:36:16