
North

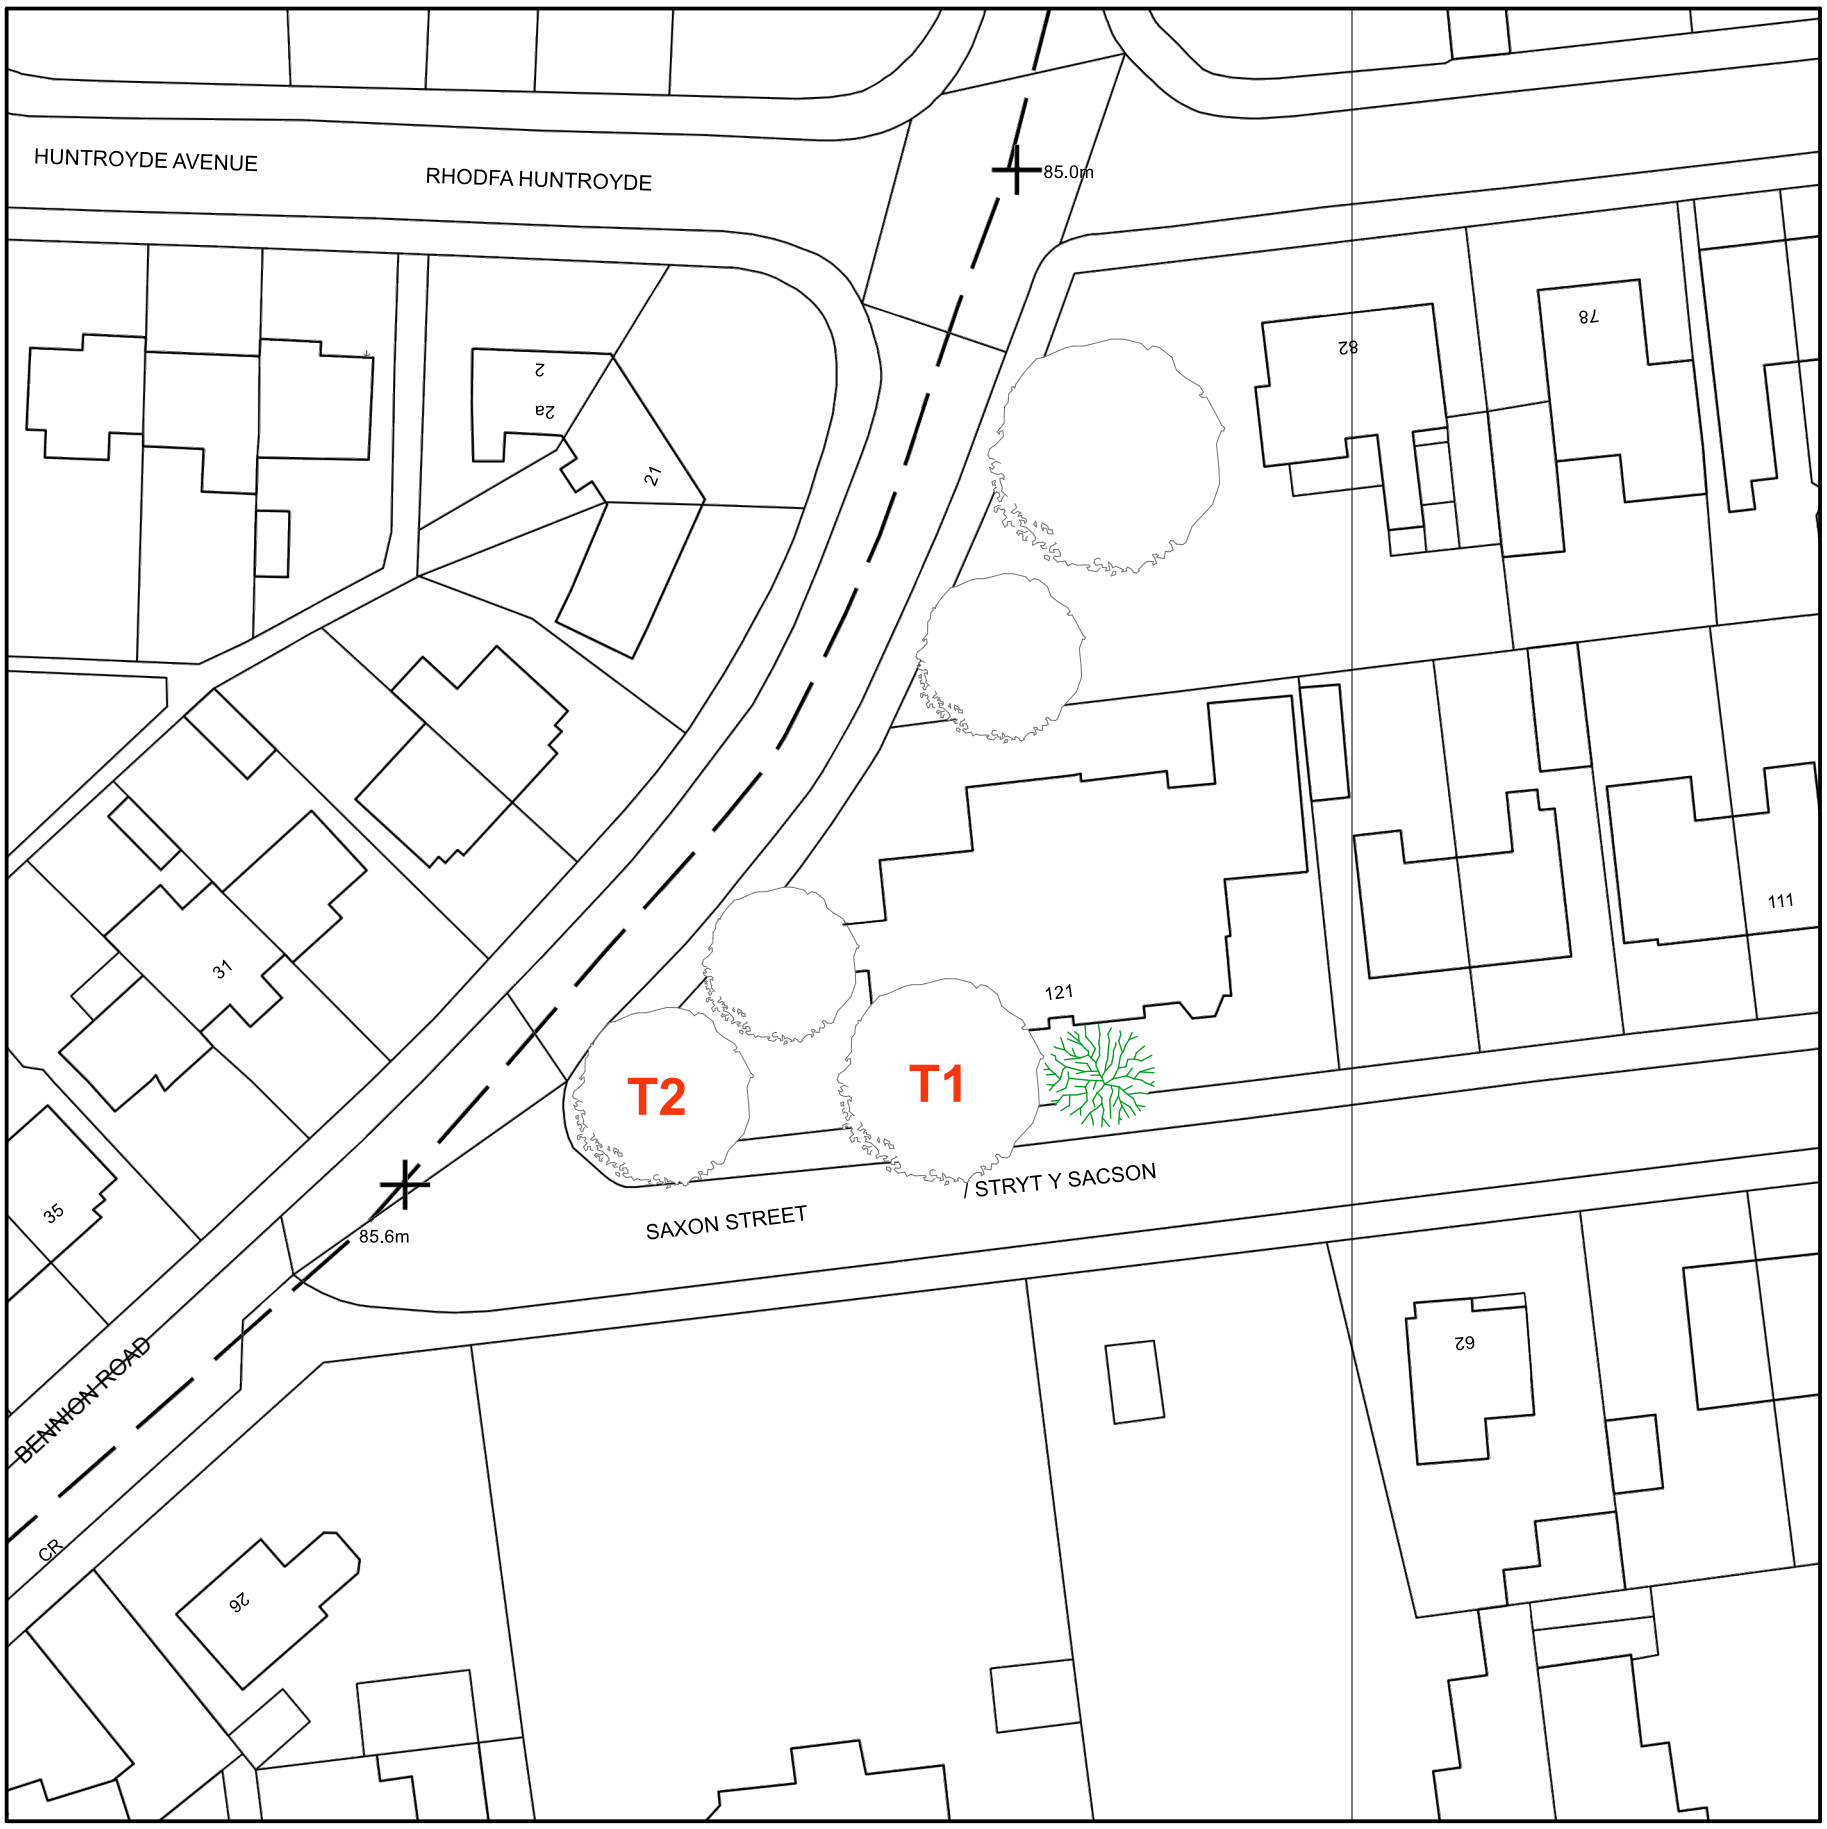

© Crown copyright and database rights 2025 OS AC0000848283. Public rights of way shown on this map have been taken from Local Authority definitive maps. The representation on this map of any other road, track or path is no evidence of the existence of a right of way.

Production Date: 17/02/2025

Ordnance Survey Licensed Data

0 5 10 15 20 m

Scale 1:500 - 1cm = 5m - A3 Size

Client	G. Faire
Project Address	121 Saxon Street Wrecsam LL13 7BB
Project Number	25_01
Drawing Scale	1:500 @ A3
Drawing Title	Tree Location Plan
Drawing Number	25_01-Z-P-00/00