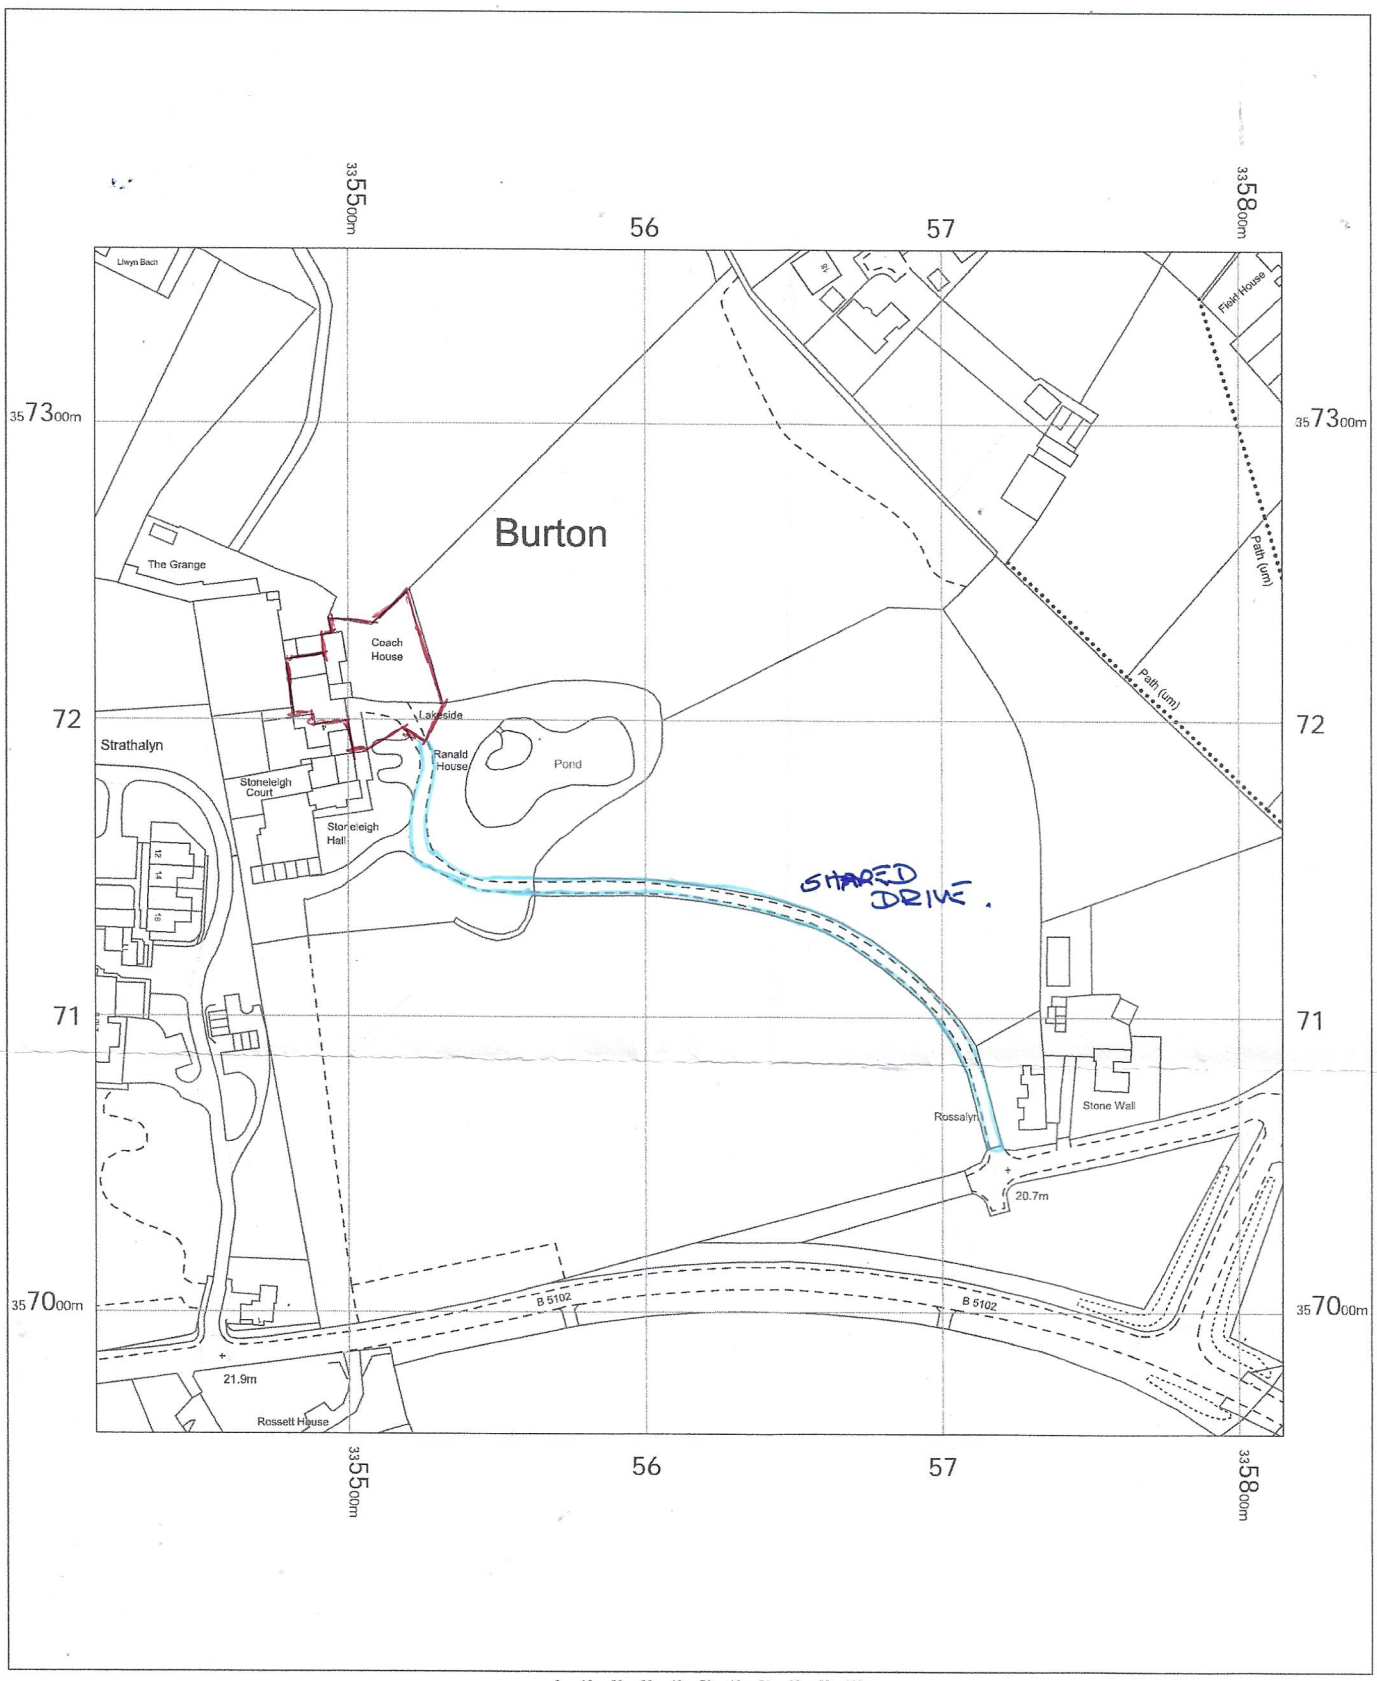


PROPOSED EXTENSION TO

N

Coach House
LLay Road
Rosset
LL12 0HS

OS MasterMap 1250/2500/10000 scale
Thursday, February 6, 2025, ID: MDP-01206182
www.malcolmhughes.co.uk

1:2500 scale print at A4, Centre: 335615 E, 357159 N

©Crown Copyright Ordnance Survey. Licence no. 100019980

Ordnance Survey Licensed Data

MALCOLM HUGHES
CHARTERED LAND SURVEYORS