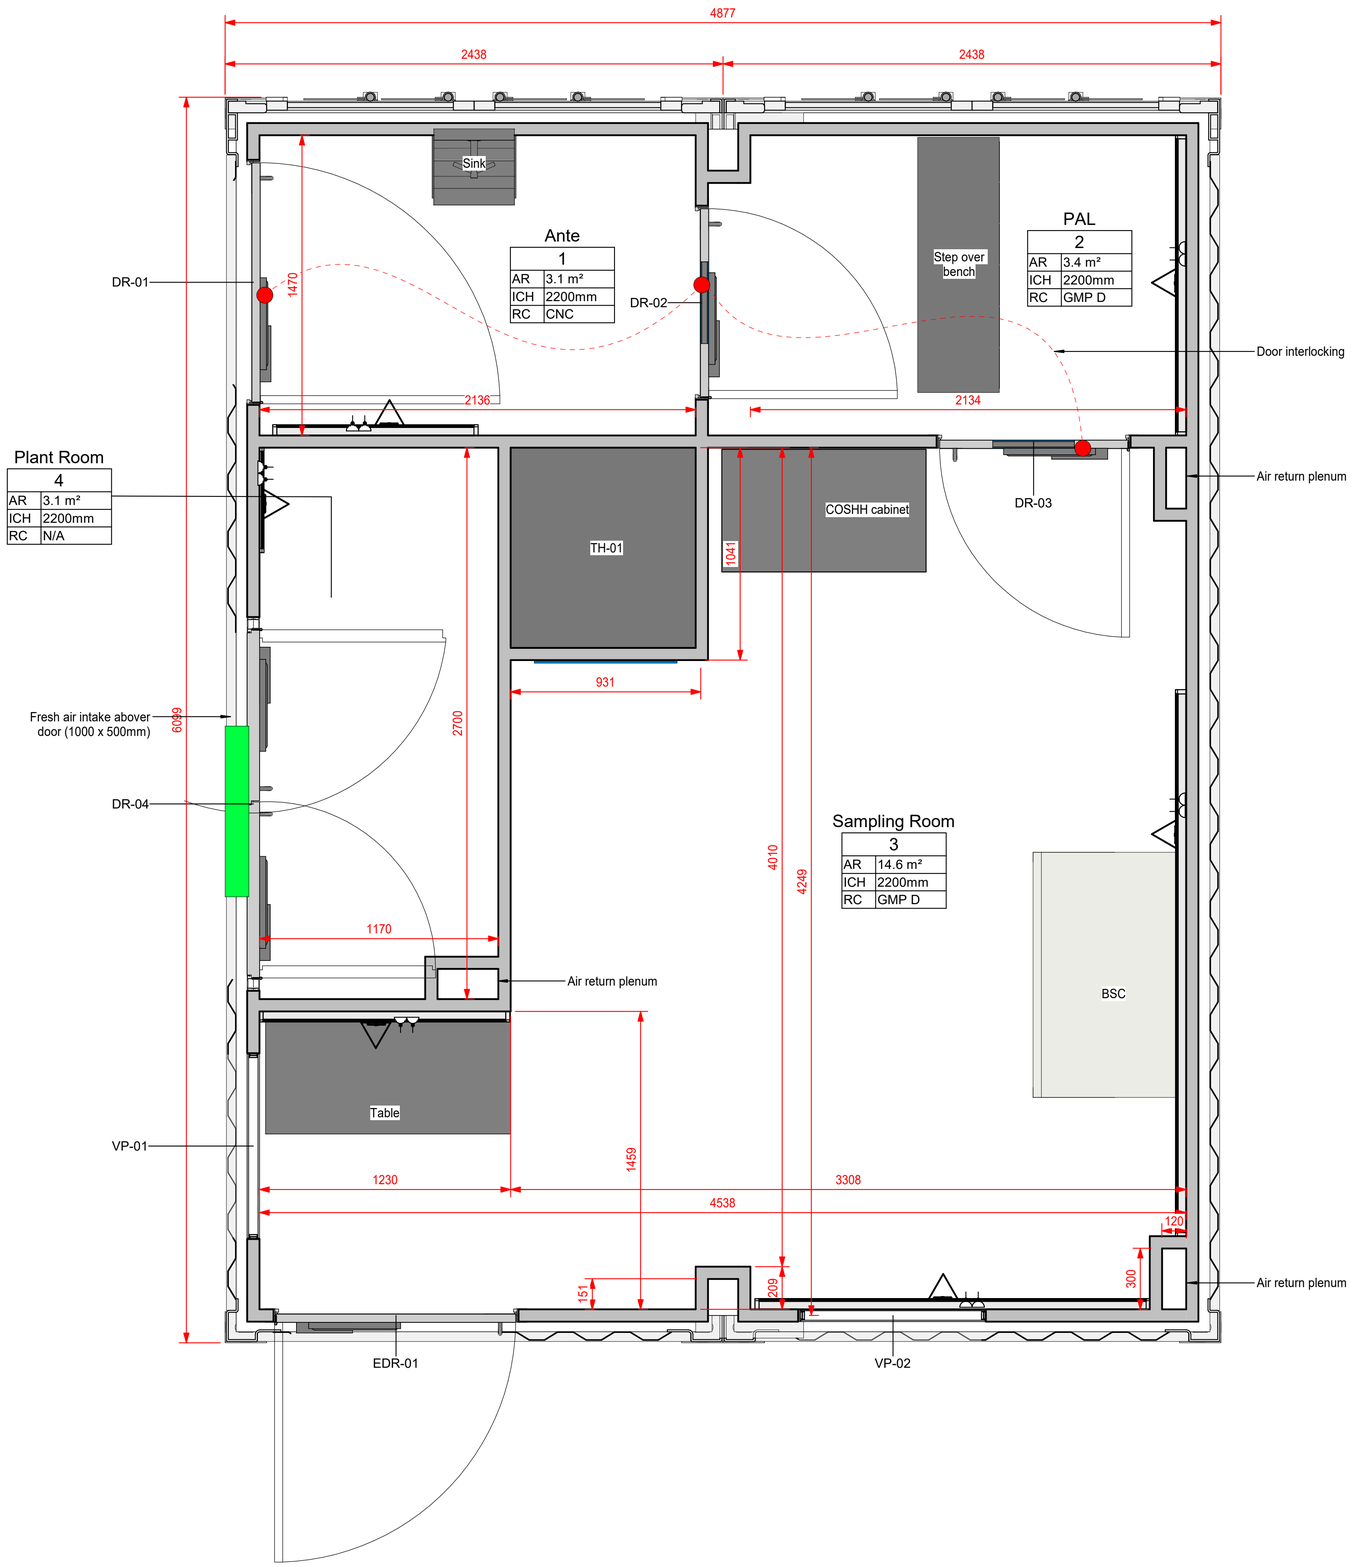


1 **0004 - Plan View - Room Layout**
1 : 15

Rev	Description	Date
P01	Issued for Approval	19/09/24
P02	Issued for Approval	07/10/24
P03	Issued for Approval	05/11/24
P04	Issued for Approval	12/11/24

Design Approval

Name	D.Hutchinson
Position	Project Engineer
Signature	D Hutchinson
Date	12/11/24
Approval Status	A ☑ Approved B ☐ Approved Subject To Comments C ☐ Rejected

LEGEND

VP	VISION PANEL
ARP	AIR RETURN PANEL
TH	TRANSFER HATCH
R	RECIRCULATION GRILLE LOCATION
P	PIR SENSOR
DR	DOOR
FDR	FIRE DOOR

HVAC / Electrical building services hidden for clarity.

Walls - Kingspan Versatile Panels (60mm)
Ceiling panels - Kingspan Versatile Panels (50mm)
Flooring - Gerfloor Mipolam Biocontrol (4446 Blue Ocean)

Sealant to be used in cleanroom: Everbuild 565

Guardtech group

Guardtech House, Unit 1A Homefield Road, Haverhill, Suffolk, CB9 8QP
E: design@guardtech.com
T: 033 011 30303
© Guardtech Cleanrooms

CLIENT
Ipsen

PROJECT NUMBER
36528

TITLE
Room Layout

DRAWN BY	CHECKED BY	DATE
DG	DS	12/11/24

SCALE (@ A1)
As indicated

DO NOT SCALE

DRAWING NUMBER
36528-GTG-XX-GF-DR-X-0004

REV
P04