
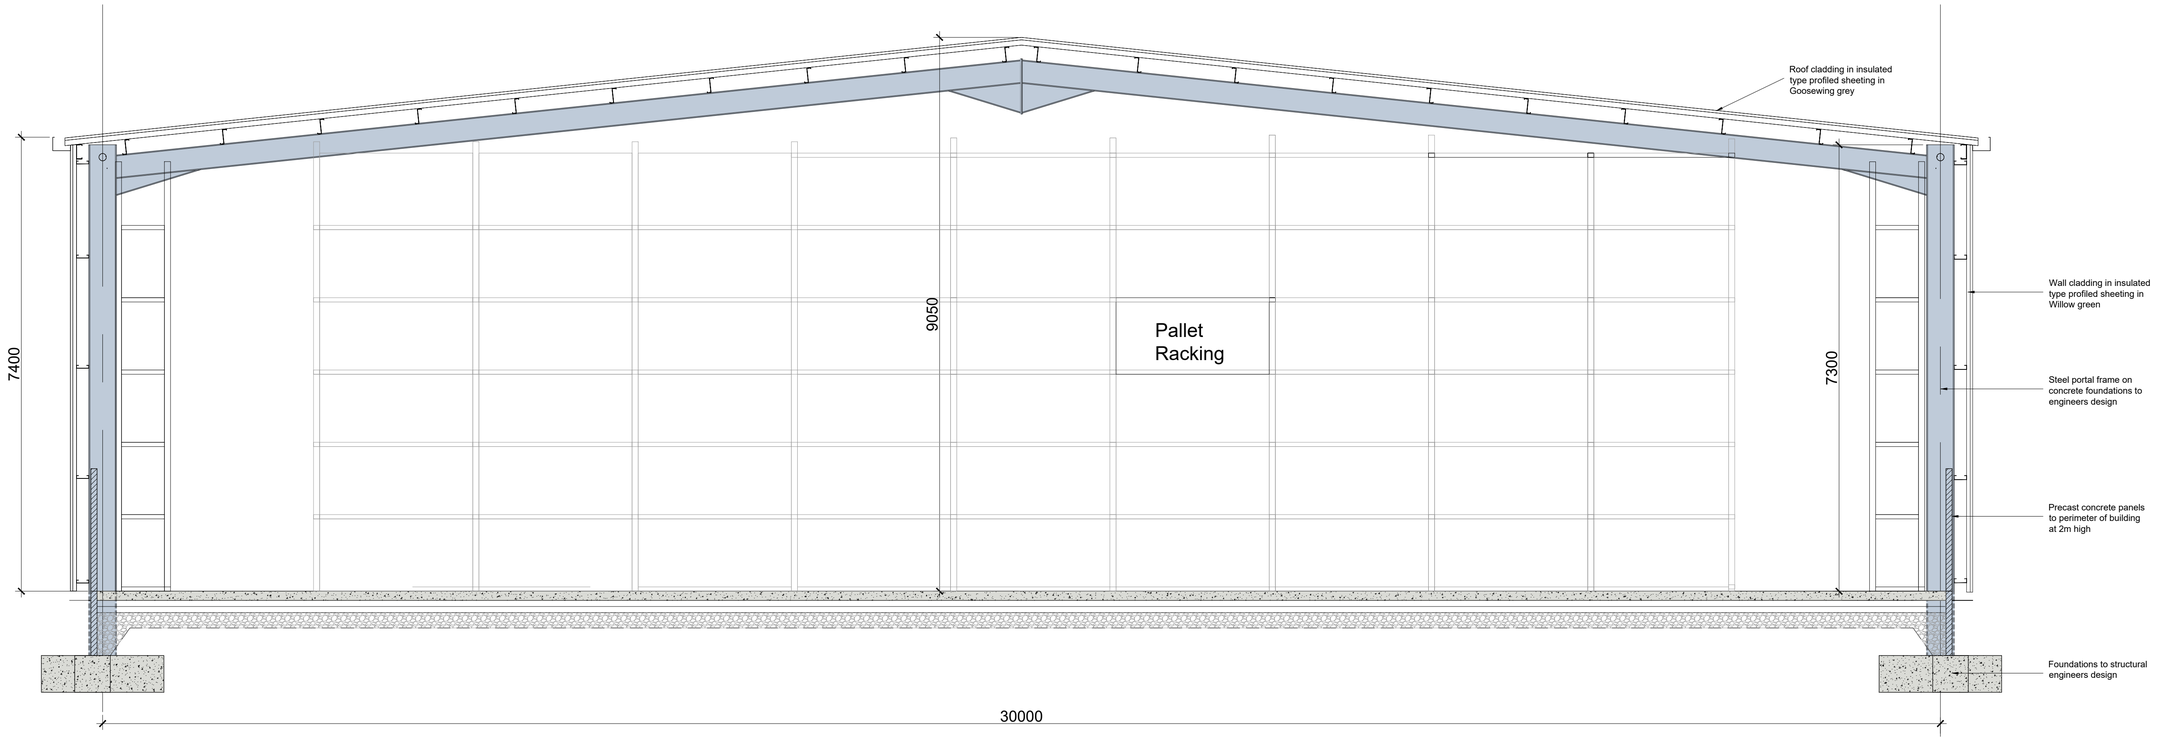


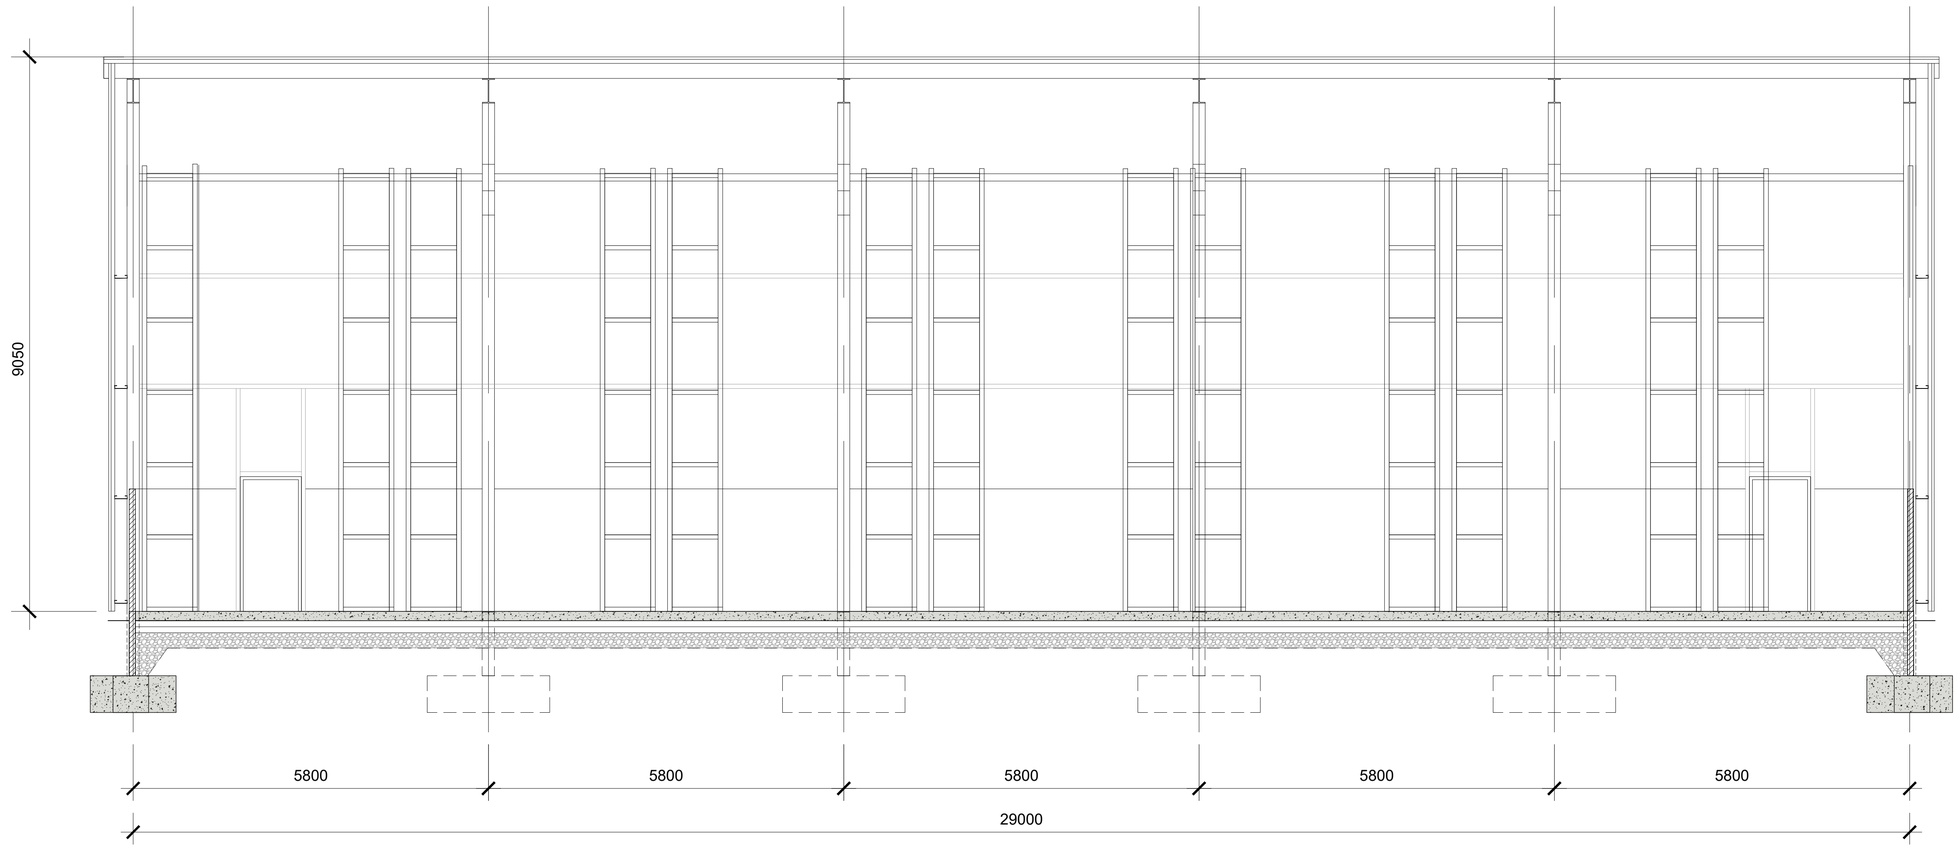

GENERAL NOTES

This drawing must be read in conjunction with all other architects detail drawings, schedules and or specifications.

Do not scale off of this drawing. Written dimensions only to be taken.

Any discrepancy found between this drawing and any other architects detail drawing, schedule and or specification must be referred to the architect before the work is executed.

All dimensions must be checked on site.

This drawing must not be copied in whole or in part without the prior written permission of mason design partnership.

revisions

no	description	date

project

Proposed new commercial building
Boundary Garage
Ellesmere Road,
Bronington,
Whitchurch, SY13 3HD

client

Mr I. Watson

title:

Proposed Sections

date:	
scale:	1:50, @ A1
drawn:	

design jpj

JOHN PARRY JONES

Tel: 01745 446059
Mail: 07778 836792
email: jpjvicad@gmail.com

10 Hendre Las, Abergele, Conwy, LL22 9BJ

project no. 713 - 01 - 24

job no. 05

rev

© Copyright john parry jones - jpj architectural design services