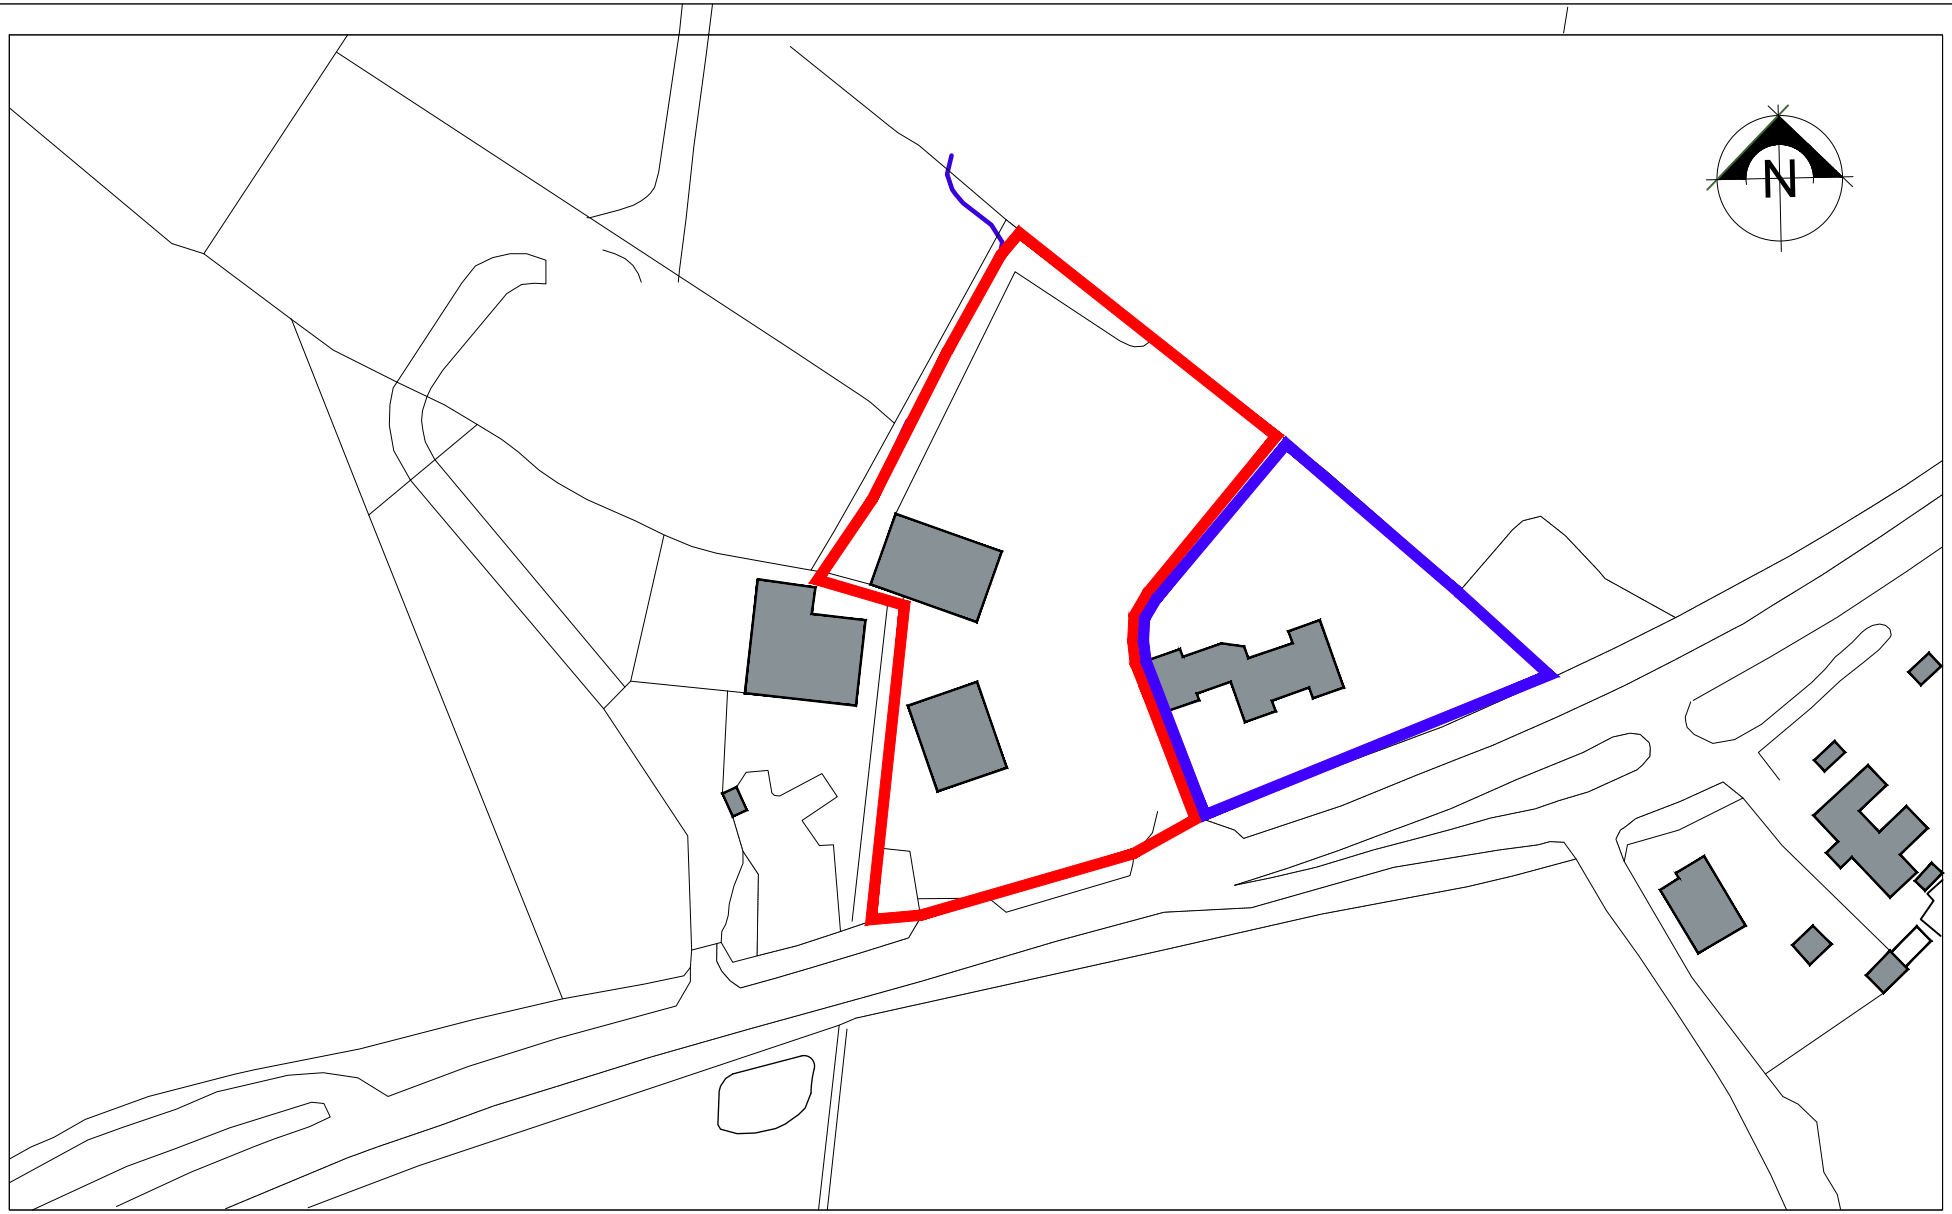


Client Name	Mr I. Watson
Project	Proposed new commercial building, Boundary Garage, Ellesmere Road, Bronington,Whitchurch, SY13 3HD
Drawing title	Location Plan

Project No	job no.	Rev.	Scales	Status
710 - 10 - 23	10		1:1250 @ A4	

design JPJ

JOHN PARRY JONES

Tel: 01745 446059
Mail: 07778 636792
email: jpjacad@gmail.com

10 Hendre Las, Abergele, Conwy, LL22 9BJ