



Section A -A

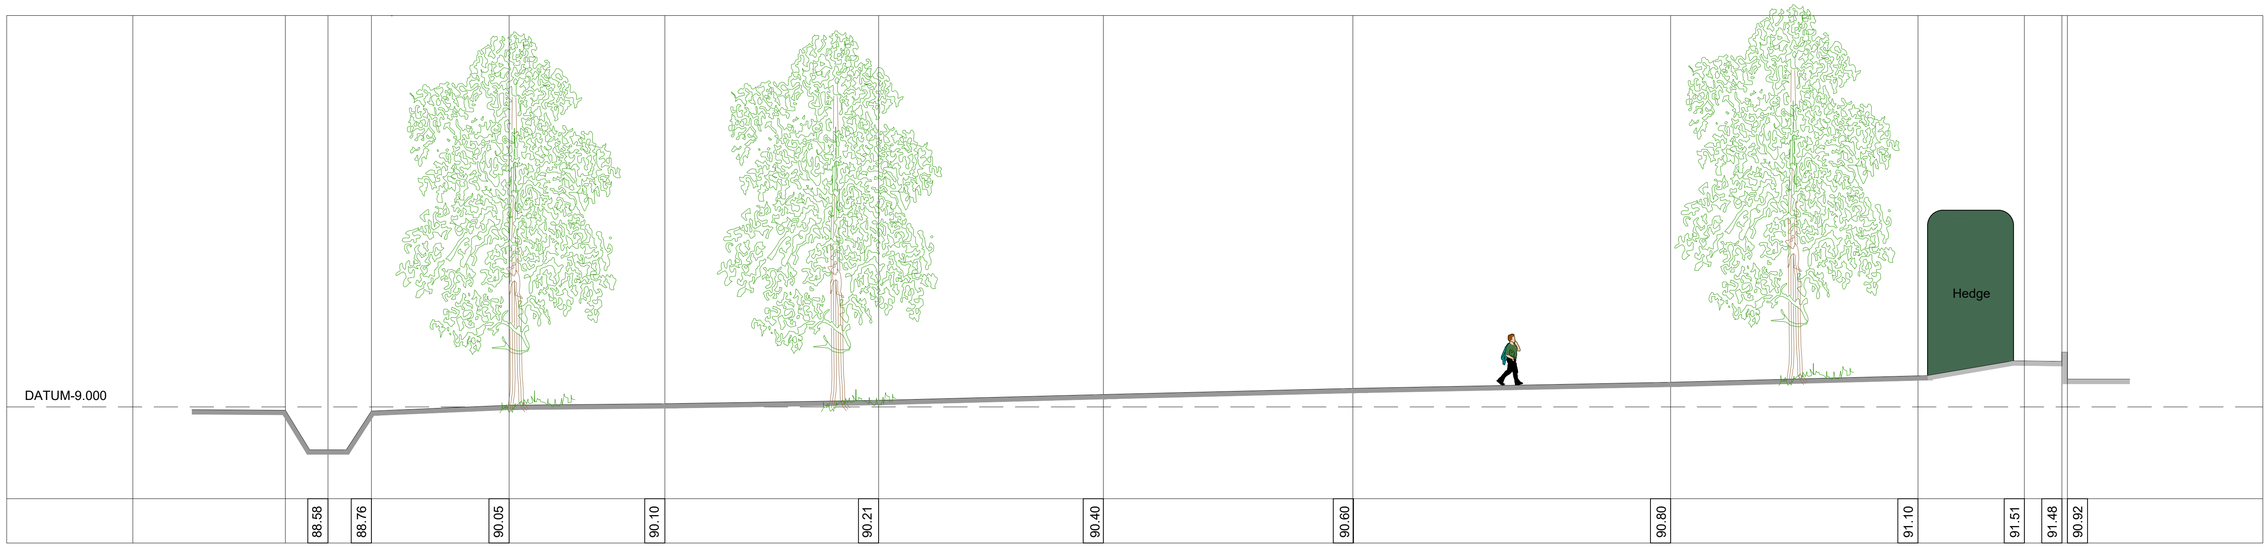

Section B - B

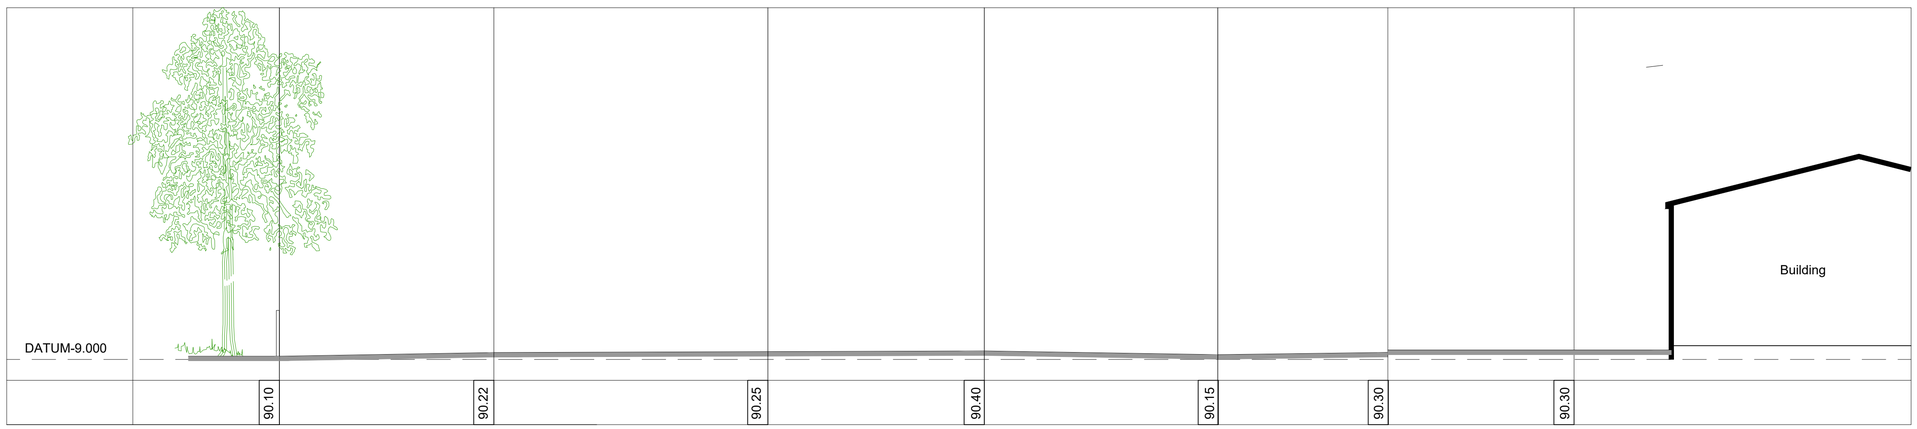

Section C - C

project

Proposed new commercial building
Boundary Garage
Ellesmere Road,
Bronington,
Whitchurch, SY13 3HD

client:

Mr I. Watson

title:

Existing Site Sections

GENERAL NOTES:
Any discrepancy found between this and any schedule or specification must be refered back to the consultant before work is executed.
All dimensions to be checked on site.
This drawing must not be copied in whole or in part without the prior written permission of john parry jones

revisions

no	description	date

design
JOHN PARRY JONES
Tel: 01745 446059
Mail: 07778 636792
email: jpjacad@gmail.com
10 Hendre Las, Abergele, Conwy, LL22 9BJ

job no.: 713 - 01 - 24

drg no. 02

rev

scale 1:100 @A1

drawn

date