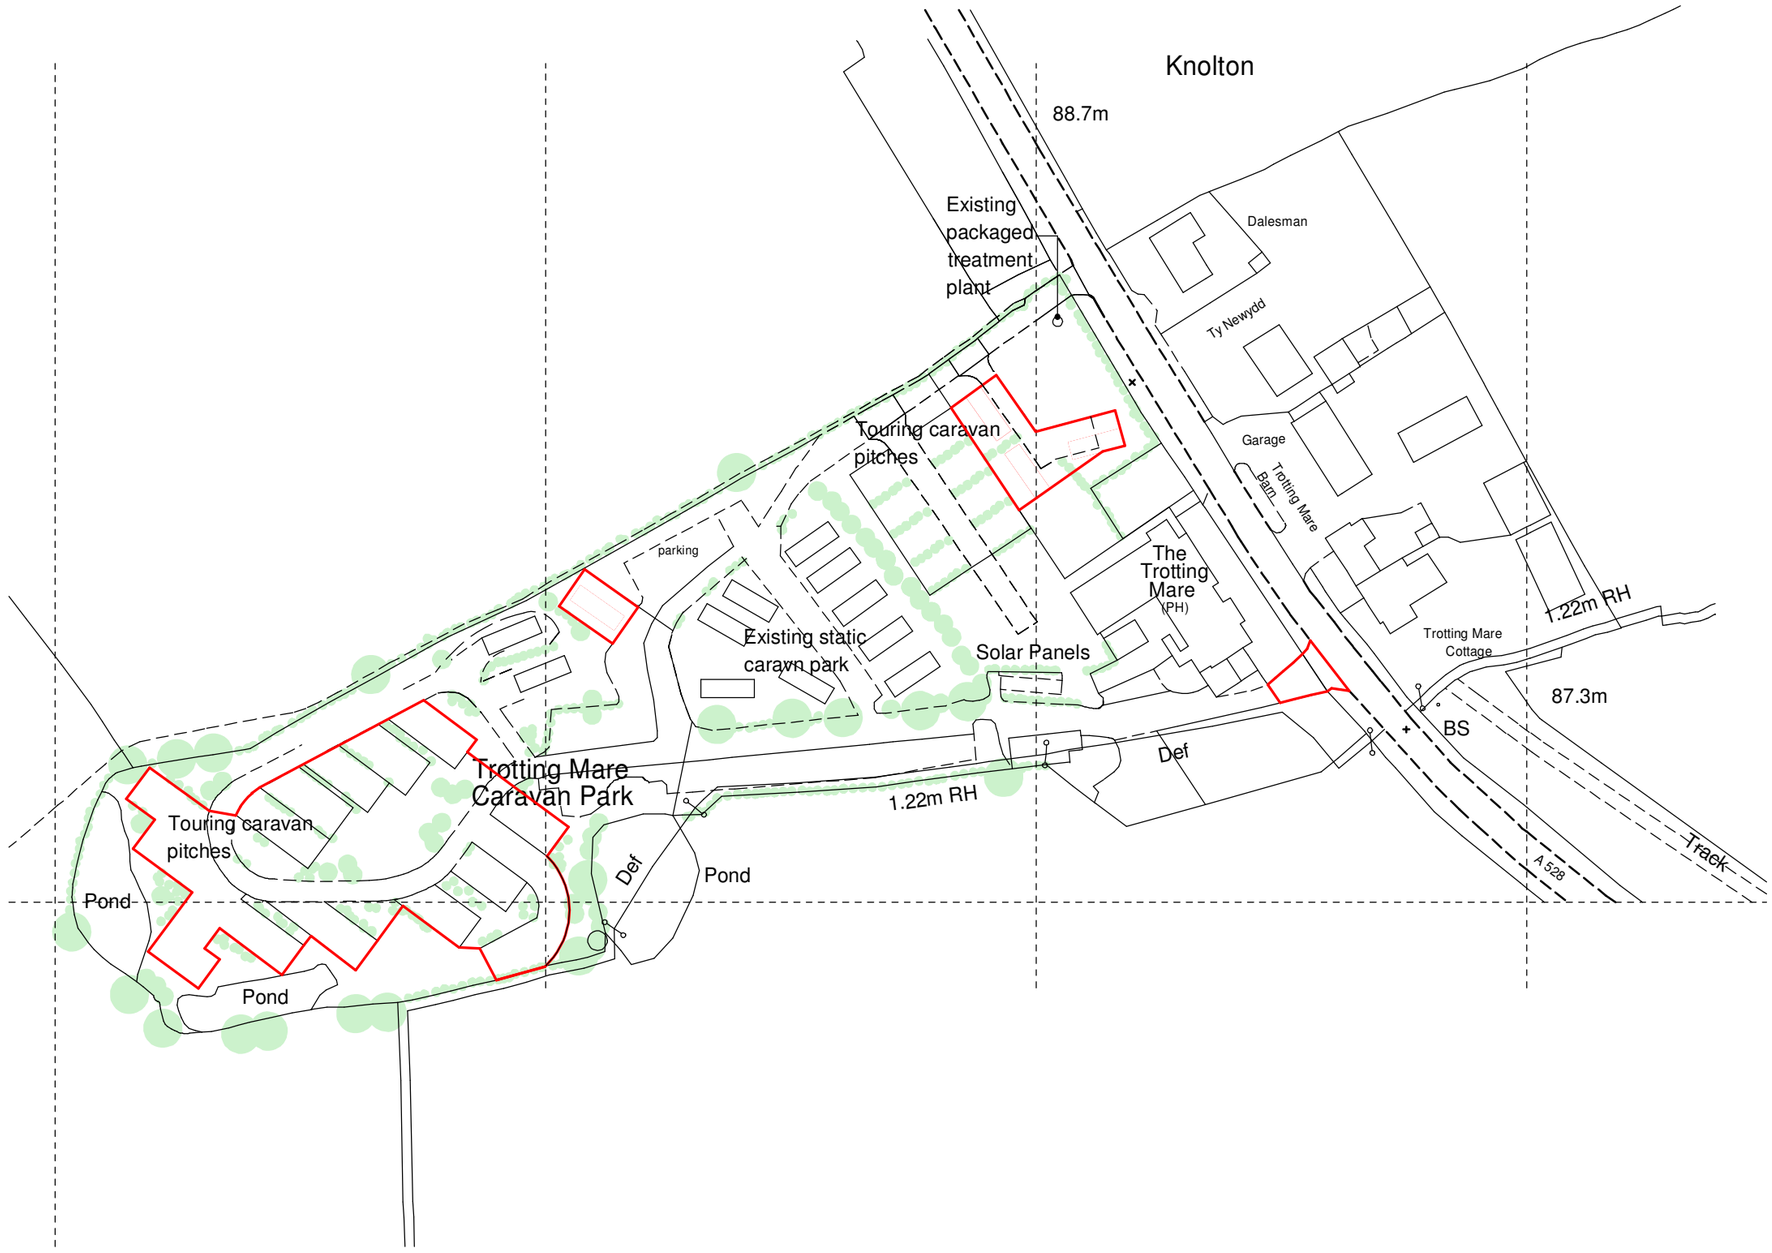


NOTES
Anydiscrepancies found should be immediately communicated to the designer for further consideration. Any boundaries shown on the drawing are indicative only and should not be used to signify ownership

DO NOT SCALE FROM THIS DRAWING

@ COPYRIGHT HALLS HOLDINGS LTD 2025

COPYRIGHT 2025.
ALL RIGHTS RESERVED USED WITH PERMISSION.
LICENCE NUMBER 100055041.

SITE AREA 0.375 ha

0m 10 20 30

Rev.	Comments	Drawn	Date
A	Comments	Drawn	xx.xx.24

Agent
Halls Holdings Ltd
Halls Holdings House
Bowman Way
Battlefield
Shrewsbury
SY4 3DR
Tel: 01743 450700
Fax: 01743 443759
web: www.hallsgb.com

Project
REPLACEMENT OF 18No. TOURING PITCHES WITH 18No. STATIC CARAVANS AND ALL ASSOCIATED WORKS

Site Address
TROTTING MARE CARAVAN PARK
GRANGE ROAD
OVERTON
LL13 0LE

Client
MR.G.MILLINGTON

Contact
LYNDSEY FISHER
lyndsey.fisher@hallsgb.com

Title
SITE LOCATION PLAN

Drawn by
GEORGE NUTTER
gerorgen@hallsgb.com

Status
PLANNING

Scale	Date
1:1250@A3	**31.01.2025**

Dwg. No.	Rev.
12588D - 00	