
Ashdale House, Penley, Wrexham

Plan Ref. 1074/LP

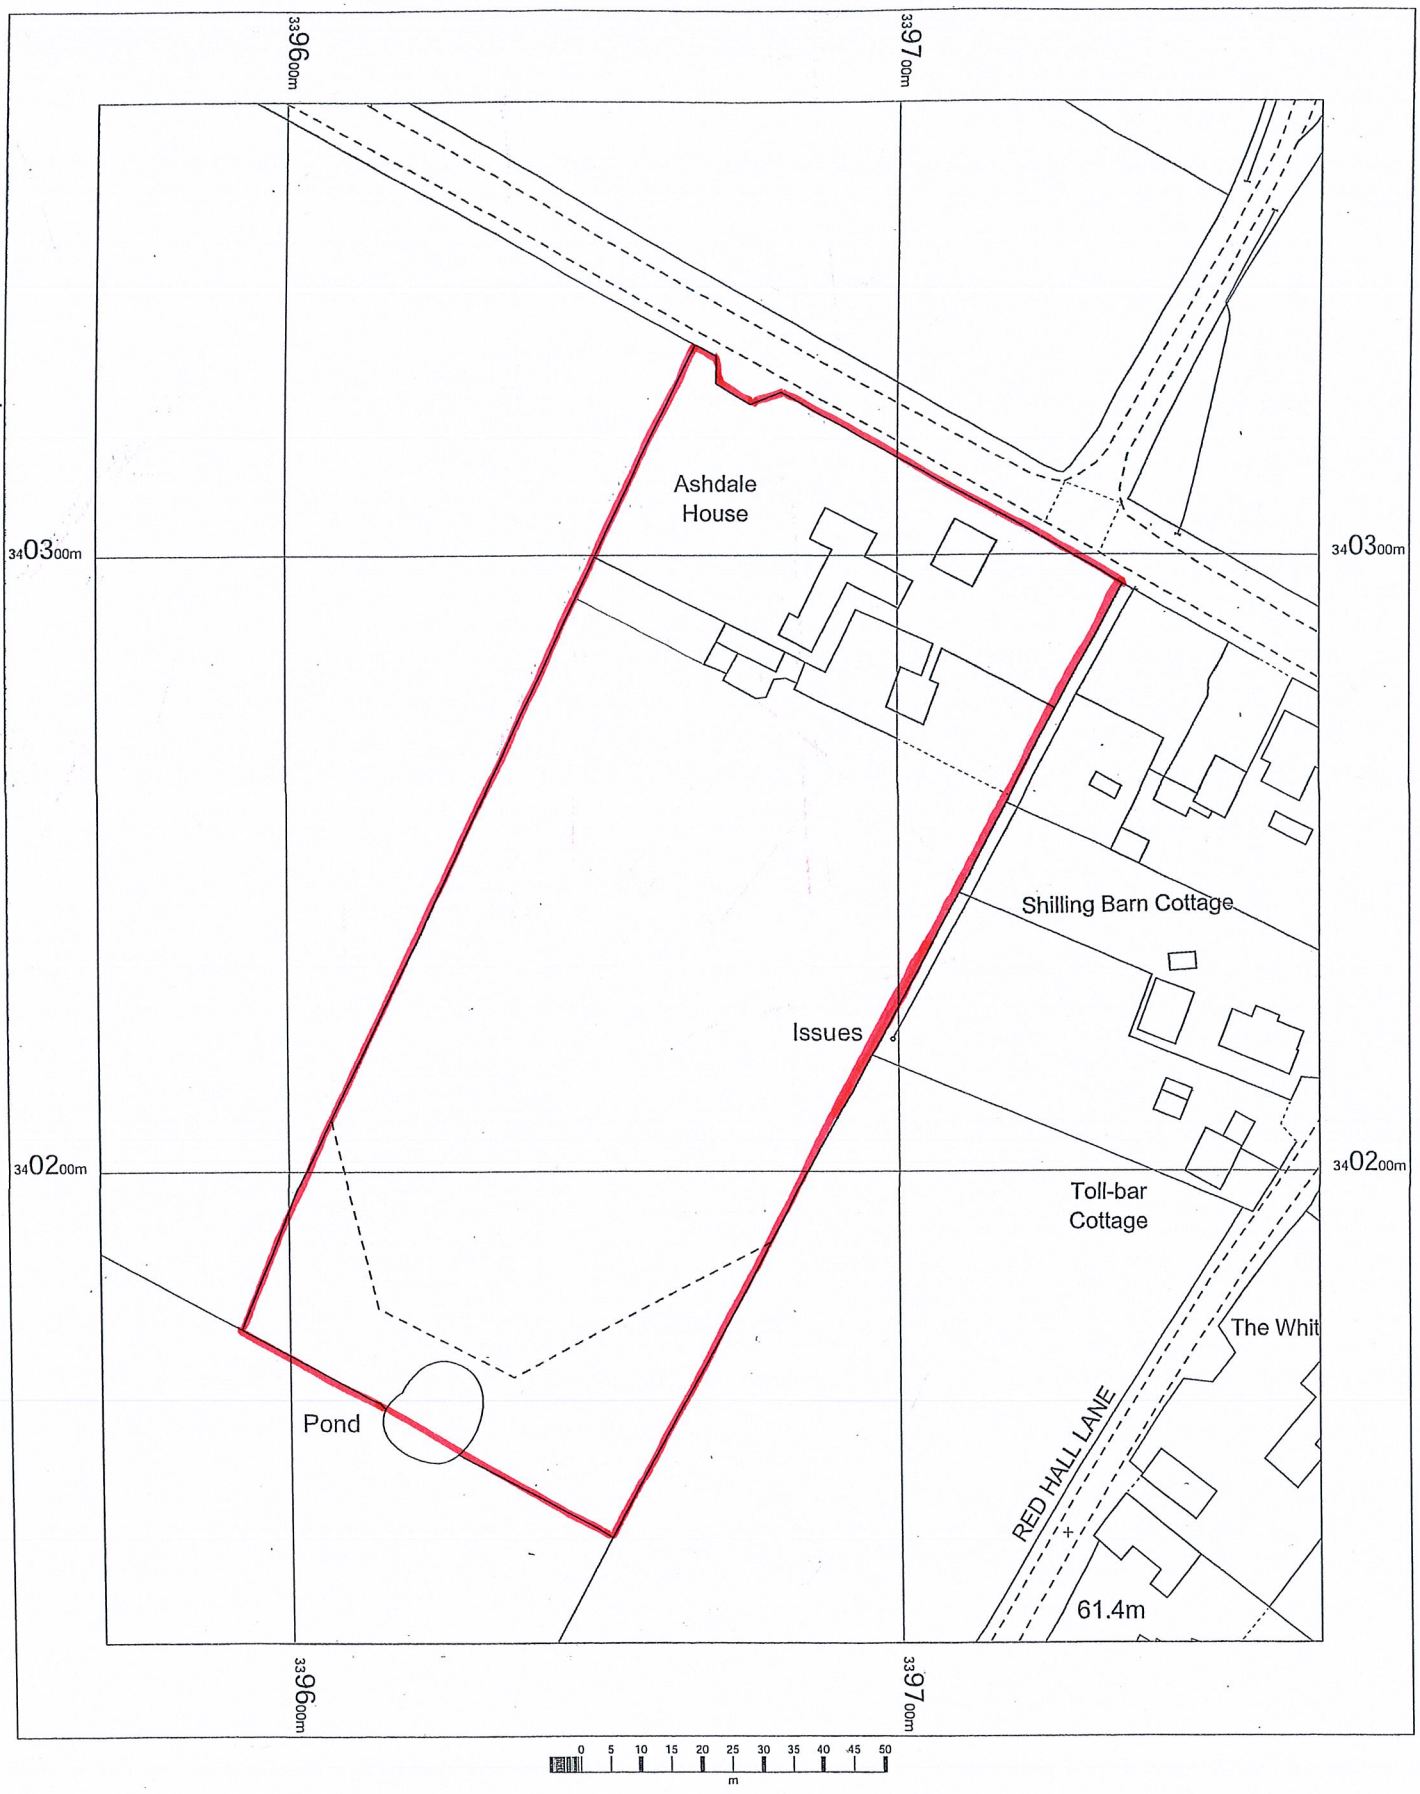

OS MasterMap 1250/2500/10000 scale
Thursday, August 15, 2024, ID: CM-01180389
www.centremapslive.co.uk

1:1250 scale print at A4, Centre: 339669 E, 340249 N

©Crown Copyright Ordnance Survey. Licence no. AC0000849896

N

CENTRE MAPS LIVE.
FOR A BETTER POINT OF VIEW